SAFETY ADVISORY AND TRANSPORTATION COMMITTEE AGENDA

JULY 27, 2015 - 4:00 P.M.

CITY HALL COUNCIL CHAMBERS - 15 LOOCKERMAN PLAZA - DOVER, DELAWARE

PUBLIC COMMENTS ARE WELCOMED ON ANY ITEM AND WILL BE PERMITTED AT APPROPRIATE TIMES. WHEN POSSIBLE, PLEASE NOTIFY THE CITY CLERK (736-7008 OR E-MAIL AT CITYCLERK@DOVER.DE.US) SHOULD YOU WISH TO BE RECOGNIZED.

AGENDA ADDITIONS/DELETIONS

1. **PROPOSED 15 MPH SPEED LIMITS FOR ALLEY WAYS** (REFERRED TO STAFF DURING THE COMMITTEE MEETING OF JUNE 22, 2015)

2. **OVERVIEW - LOOCKERMAN STREET/FOREST STREET IMPROVEMENTS (ROUNDABOUT)** (DEFERRED DURING THE MEETING OF JUNE 22, 2015)

3. **UPDATE - AMBULANCE SERVICE STATISTICS** (DEFERRED DURING THE MEETING OF JUNE 22, 2015)


4. **BRIEFING ON DELAWARE DEPARTMENT OF TRANSPORTATION (DELDOT) PROJECTS**
   (COMMITTEE ACTION NOT REQUIRED ON THE ITEMS LISTED BELOW)
   - **A. GARRISON OAK CONNECTOR ROAD**
   - **B. COLLEGE ROAD CORRIDOR UPGRADES**
   - **C. CONSTRUCTION OF SIDEWALKS WITHIN THE WALK ZONE OF THE NEW DOVER HIGH SCHOOL**
   - **D. ROUTE 8/HAZLETTVILLE ROAD CONNECTOR**
   - **E. US ROUTE 13 SIDEWALK CONSTRUCTION**
   - **F. CRAWFORD CARROLL AVENUE EXTENSION**
   - **G. KENTON ROAD CORRIDOR UPGRADES**
   - **H. KINGS HIGHWAY/ROUTE 13 INTERSECTION IMPROVEMENTS**
   - **I. LOOCKERMAN STREET/FOREST STREET IMPROVEMENTS**
   - **J. US ROUTE 13 SERVICE ROAD CORRIDOR**
   - **K. TRANSPORTATION IMPROVEMENT DISTRICT**
   - **L. TRAFFIC CALMING - NORTH STATE STREET**
   - **M. TRAFFIC CALMING - INDEPENDENCE BOULEVARD**

5. **ADJOURNMENT BY 4:50 P.M.**

/TM

S:\AGENDAS-MINUTES-PACKETS-PRESENTATIONS-ATT&EXH\COMMITTEE-AGENDAS\2015\07-27-2015 SA&T.WPD

THE AGENDA ITEMS AS LISTED MAY NOT BE CONSIDERED IN SEQUENCE. THIS AGENDA IS SUBJECT TO CHANGE TO INCLUDE THE ADDITION OR THE DELETION OF ITEMS, INCLUDING EXECUTIVE SESSIONS.

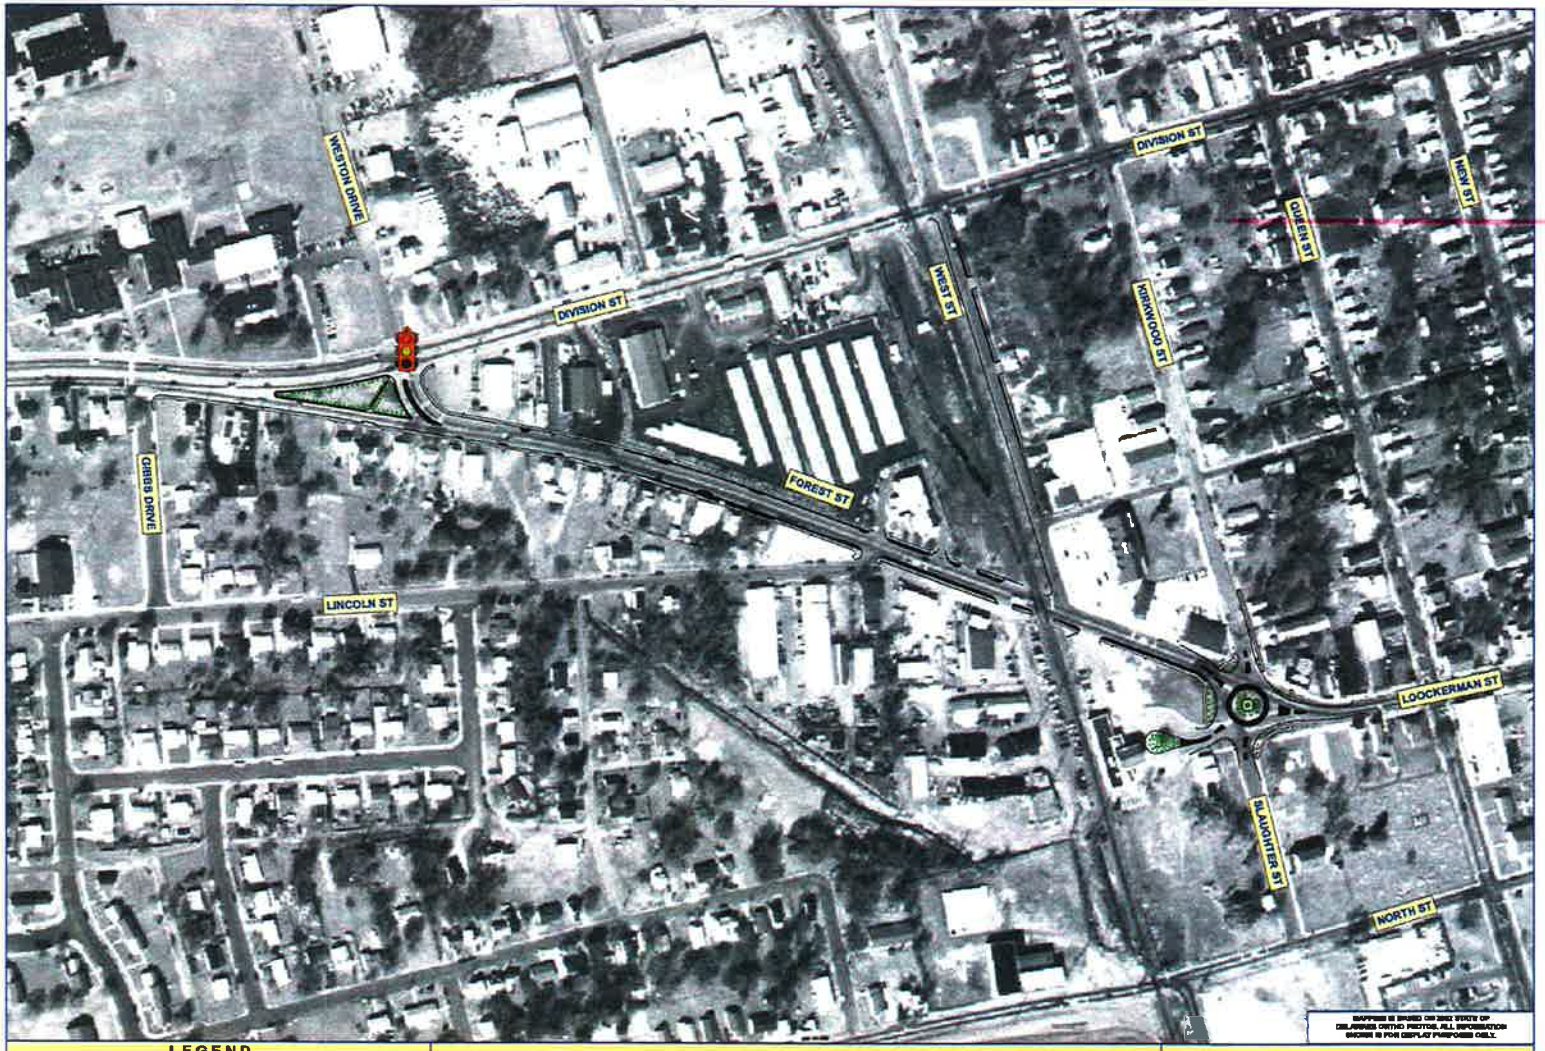
WESTON DRIVE
DIVISION ST
WEST ST
KIRKWOOD ST
QUEEN ST
MEW ST
GIBBS DRIVE
FOREST ST
LINCOLN ST
LOOCKERMAN ST
SLAUGHTER ST
NORTH ST
LEGEND
PROPOSED STREETSCAPING AREA
PROPOSED STREETSCAPING AREA
PROPOSED CONCRETE / SIDEWALK
PROPOSED TRAFFIC SIGNAL
PROPOSED LIGHT POLES
PROPOSED CLOCK
LOOCKERMAN AND FOREST STREET
INTERSECTION IMPROVEMENTS
PROPOSED IMPROVEMENTS
CENTURY ENGINEERING
DelDOT
N
0 50 100 FT
APRIL 2006

SURVEY PLANS


0 30 60

N

CONTRACT	COUNTY	FAP NO.	SHEET NO.	TOTAL SHTS.
23-042-01	KENT	SEE TITLE SHEET	9	18

LOOCKERMAN STREET & FOREST STREET INTERSECTION IMPROVEMENTS

REVISIONS

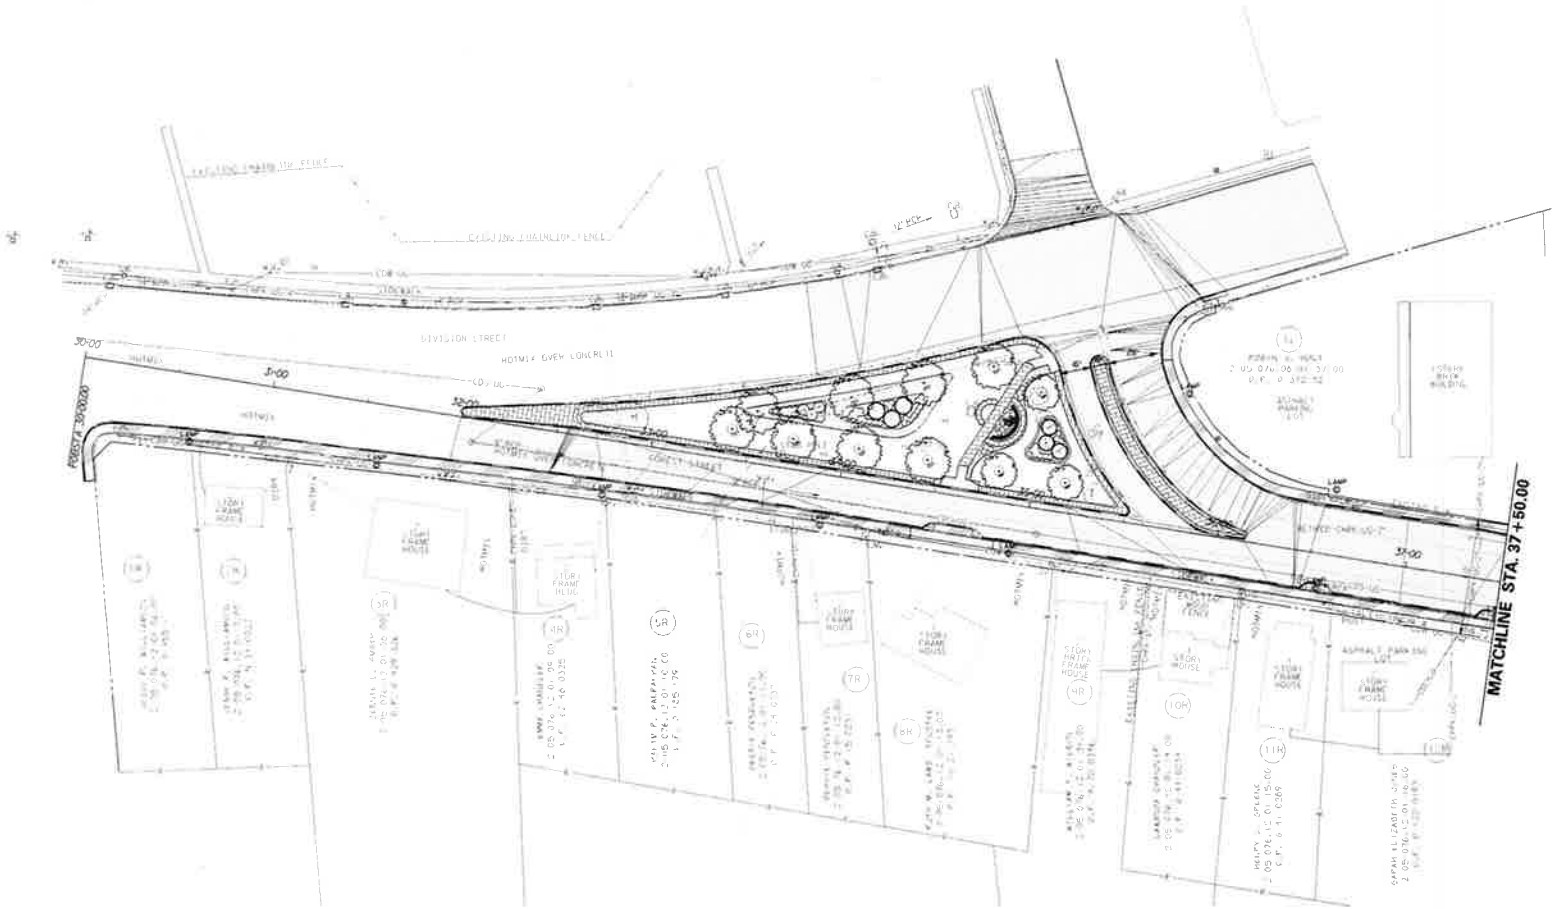


SURVEY PLANS

0 30 60

CONTRACT	COUNTY	PLAN NO.	SHEET NO.	TOTAL SHTS.
23-042-01	KENT	SEE TITLE SHEET	10	18

LOOCKERMAN STREET & FOREST STREET INTERSECTION IMPROVEMENTS

REVISIONS

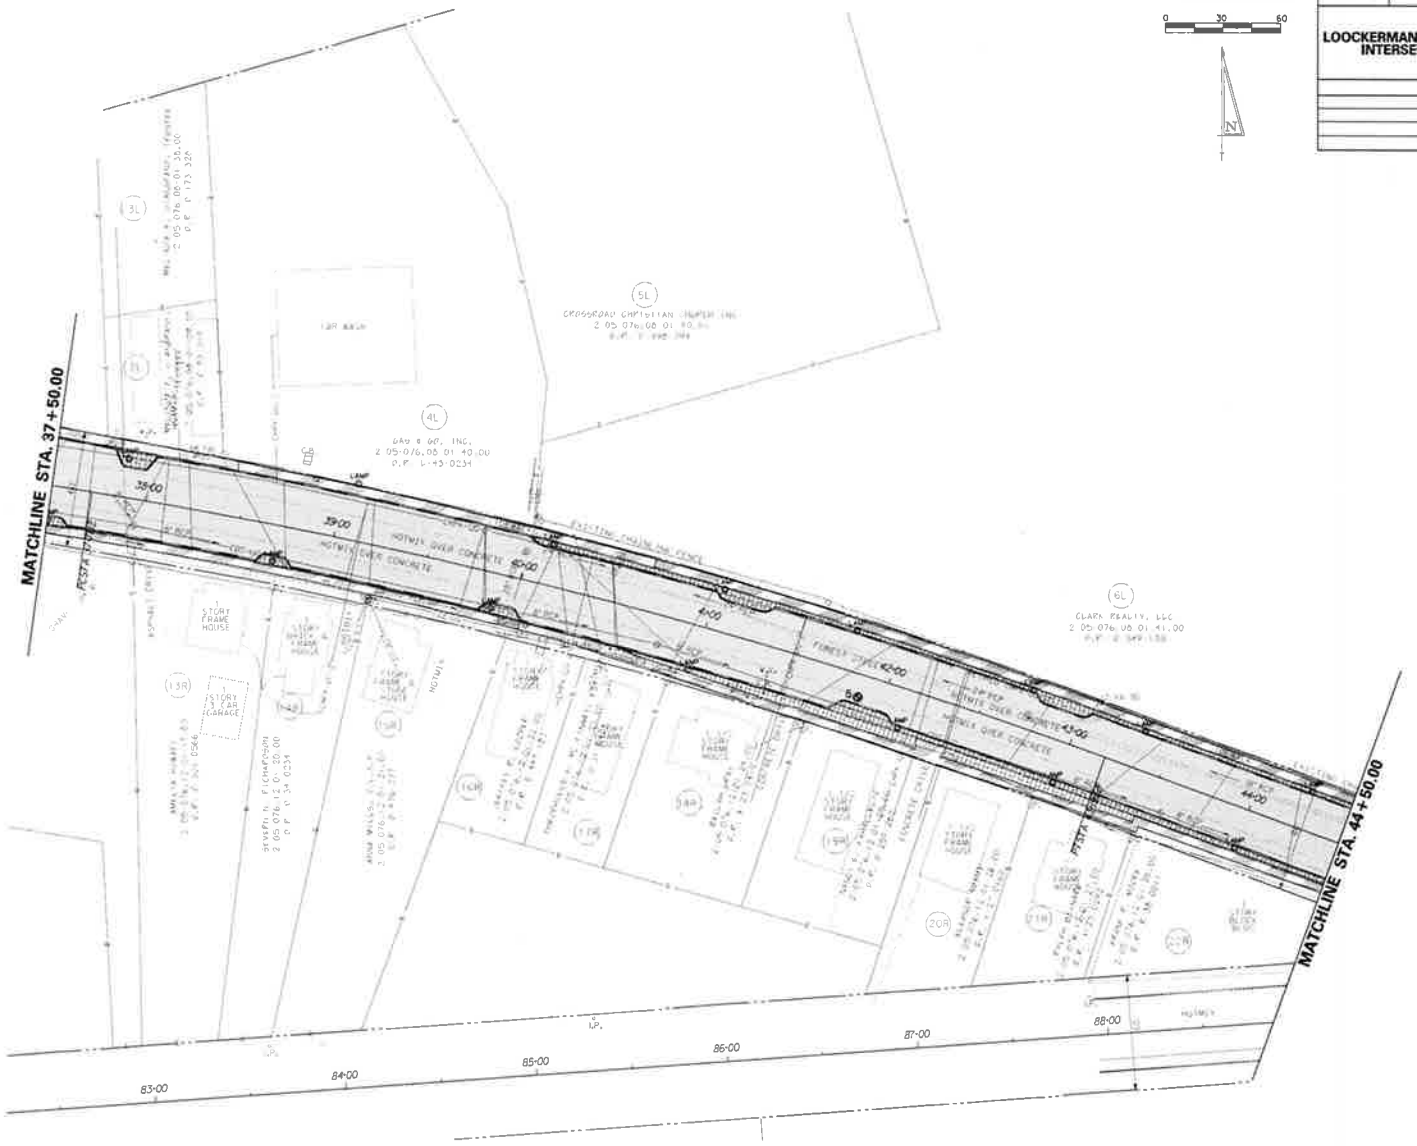


SURVEY PLANS


0 30 60

CONTRACT	COUNTY	FAP NO.	SHEET NO.	TOTAL SHTS.
23-042-01	KENT	SEE TITLE SHEET	9	18

LOOCKERMAN STREET & FOREST STREET INTERSECTION IMPROVEMENTS

REVISIONS	

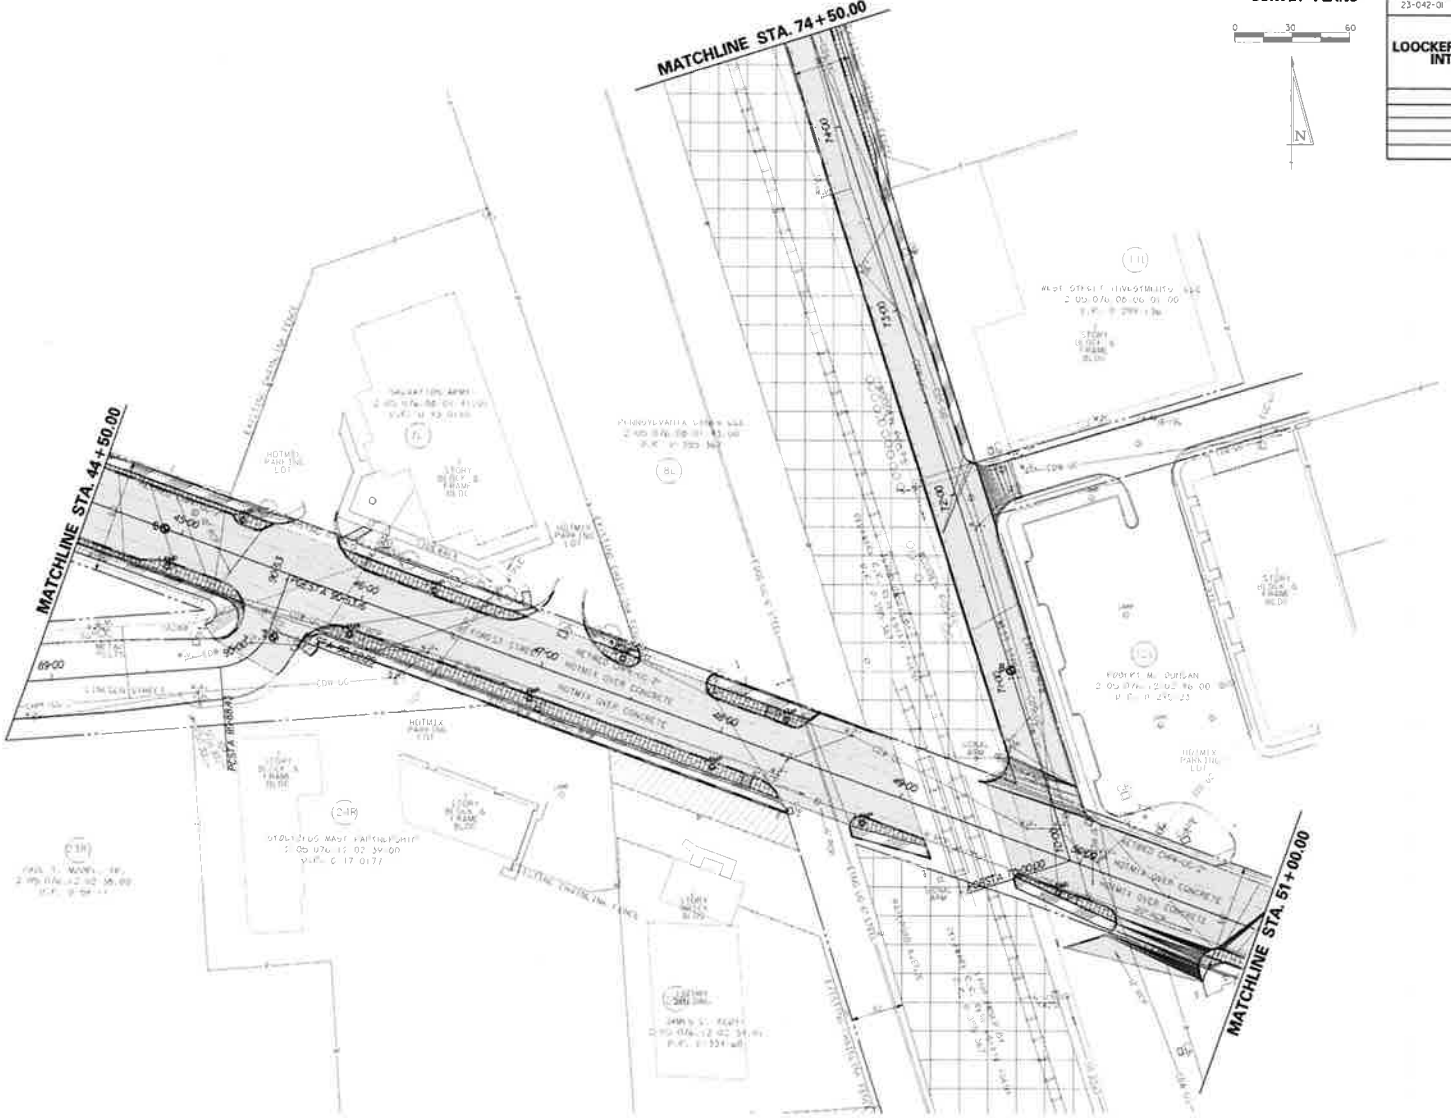

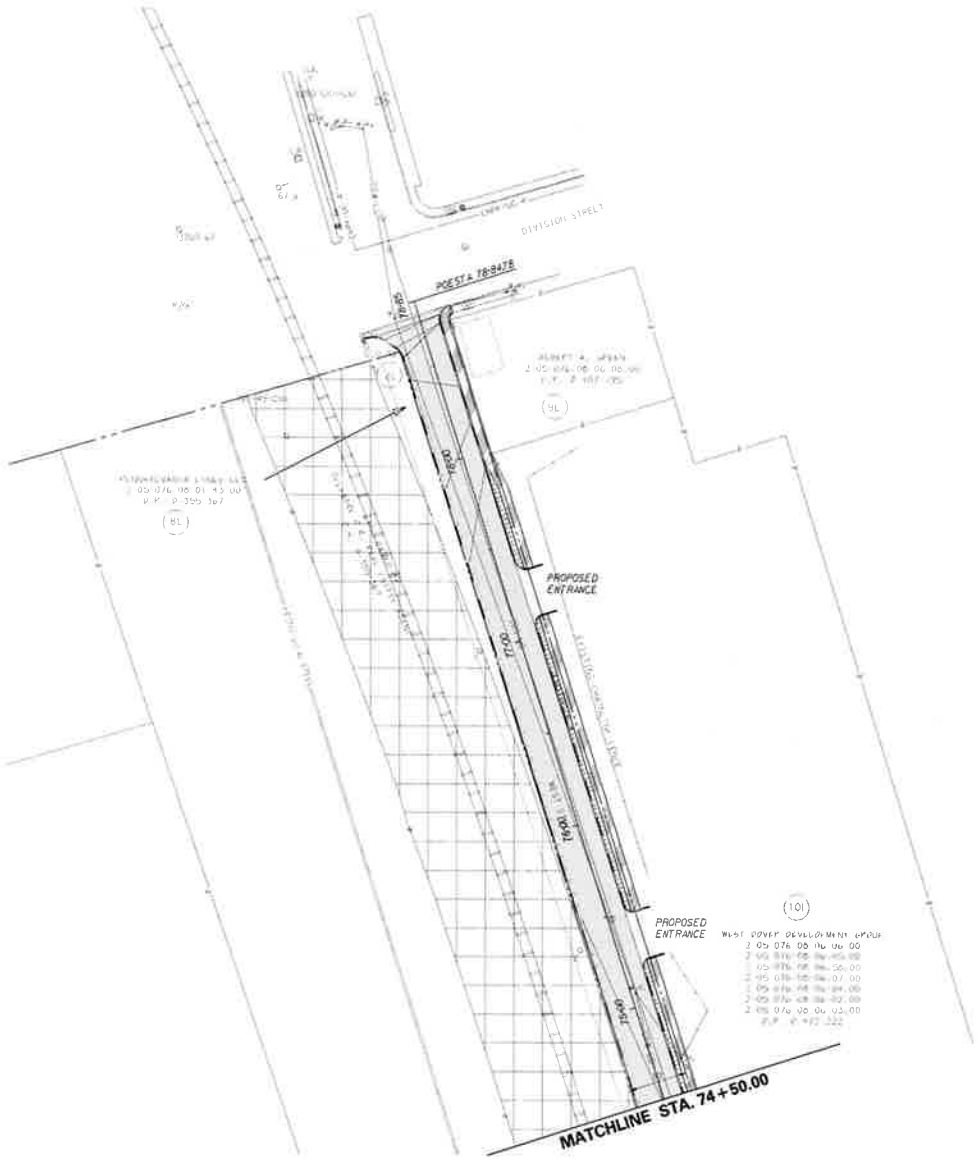

SURVEY PLANS


0 30 60

N

CONTRACT	COUNTY	F.A.P. NO.	SHEET NO.	TOTAL SHTS.
23-042-01	KENT	SEE TITLE SHEET	12	18

LOOCKERMAN STREET & FOREST STREET INTERSECTION IMPROVEMENTS

REVISIONS	

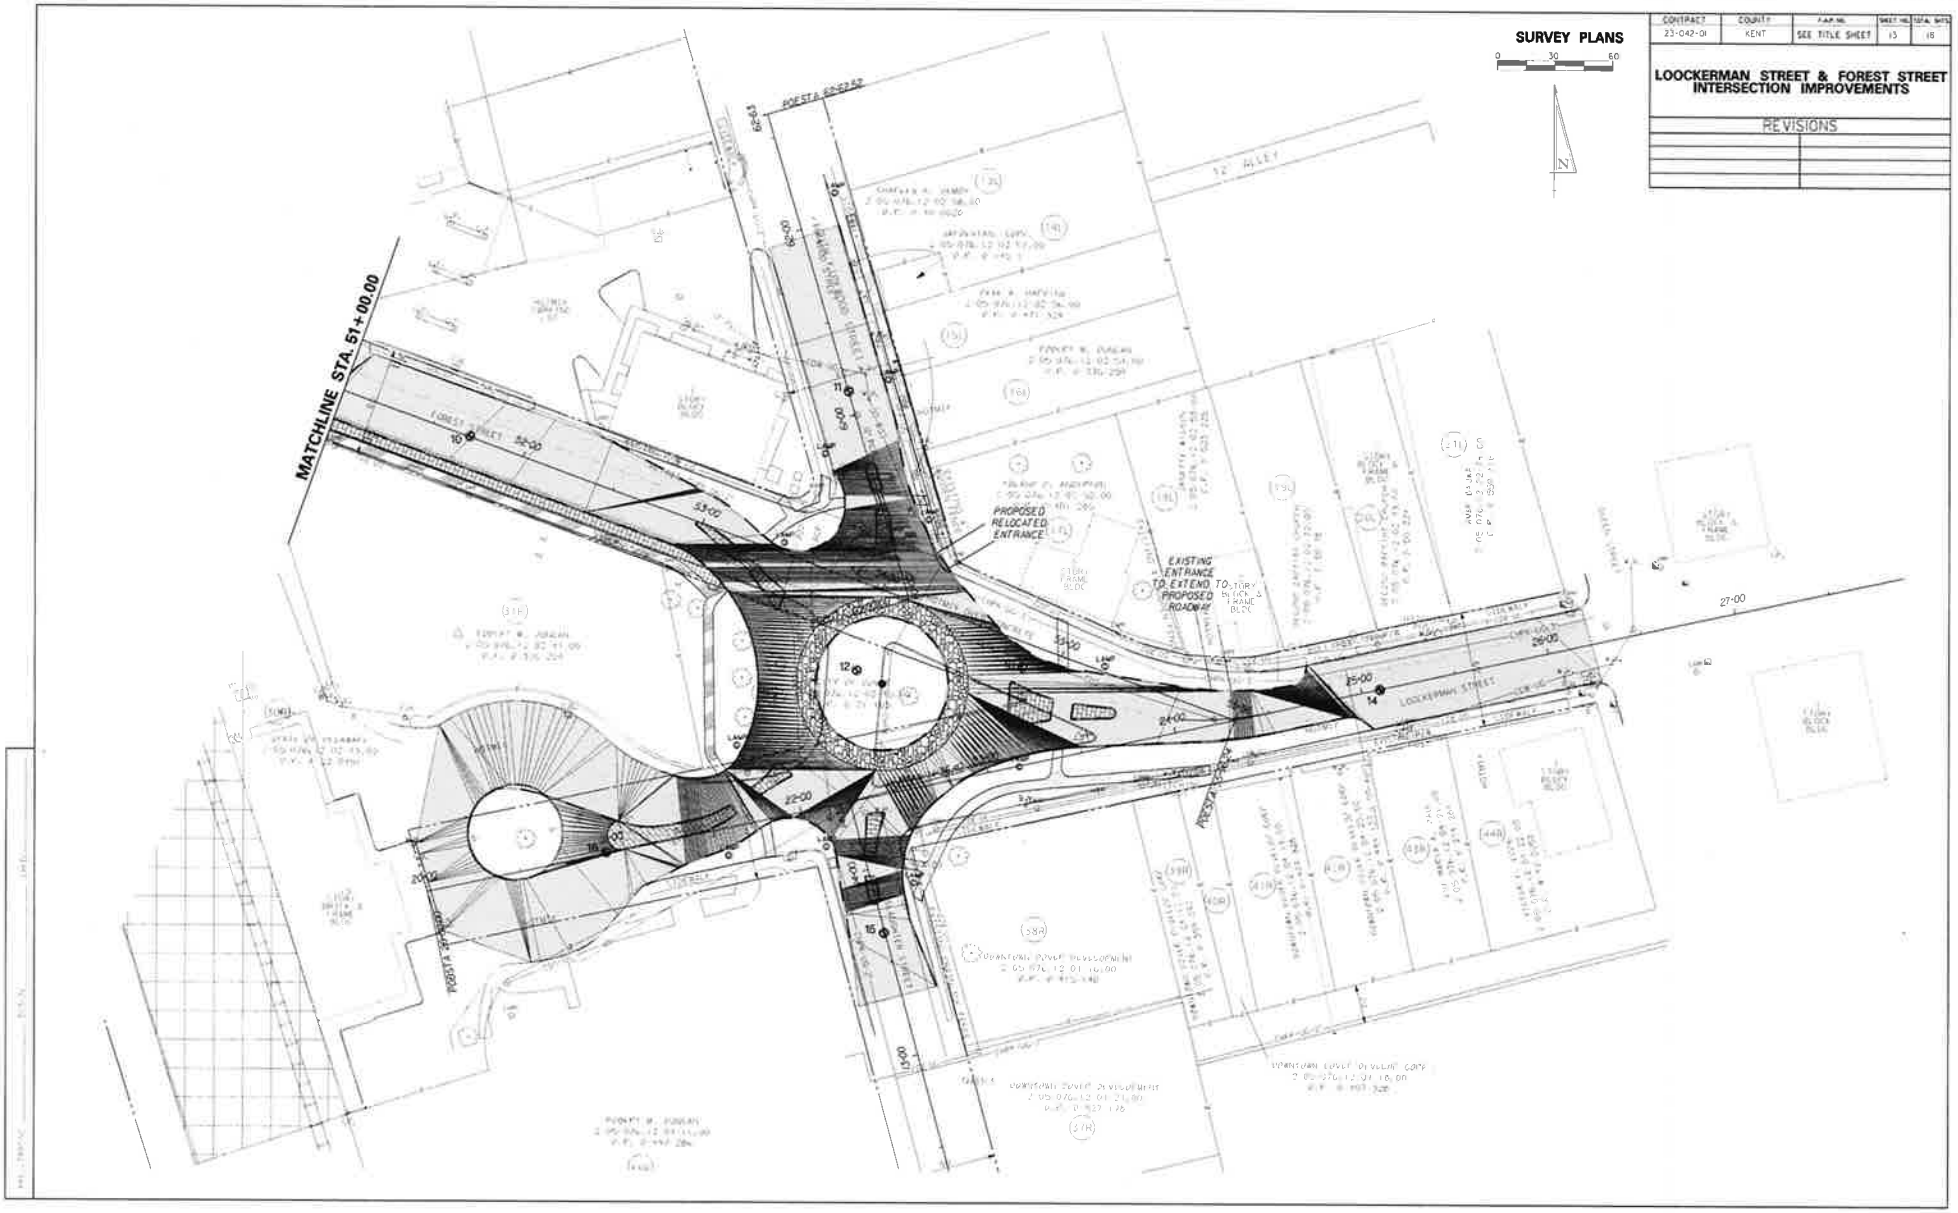

CONTRACT	COUNTY	FAP NO.	SHEET NO.	TOTAL SHTS.
23-042-01	KENT	SEE TITLE SHEET	13	18

LOOCKERMAN STREET & FOREST STREET INTERSECTION IMPROVEMENTS


REVISIONS

TYPICAL SECTIONS
NOT TO SCALE


CONTRACT	COUNTY	FAP NO.	SHEET NO.	TOTAL SHTS.
23-042-01	KENT	SEE TITLE SHEET	6	18

LOOCKERMAN STREET & FOREST STREET INTERSECTION IMPROVEMENTS


REVISIONS

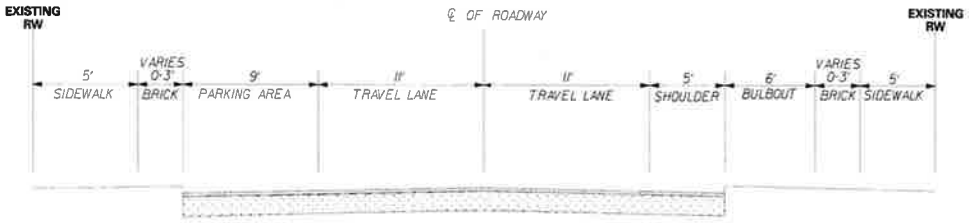

TYPICAL PROPOSED ROADWAY SECTION
STATION ±42+00

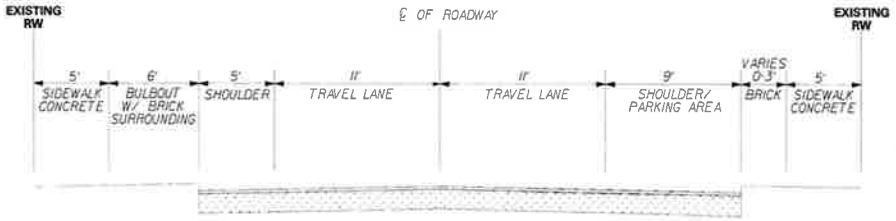

TYPICAL PROPOSED ROADWAY SECTION
STATION ±41+00
STATION ±43+50

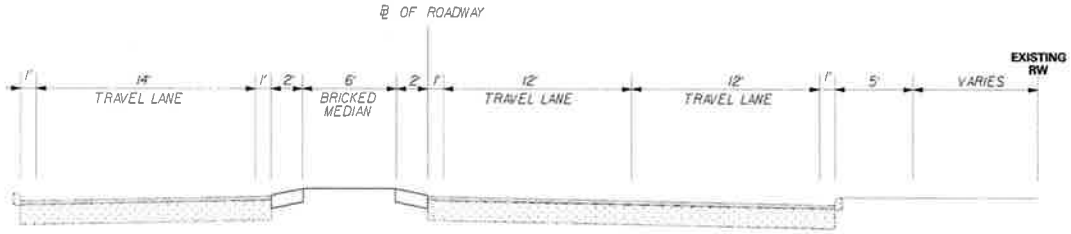


TYPICAL PROPOSED ISLAND SECTION
STATION ±36+00

TYPICAL SECTIONS
NOT TO SCALE


CONTRACT	COUNTY	F.A.P. NO.	SHEET NO.	TOTAL SHTS.
23-042-01	KENT	SEE TITLE SHEET	7	18

LOOCKERMAN STREET & FOREST STREET INTERSECTION IMPROVEMENTS


REVISIONS

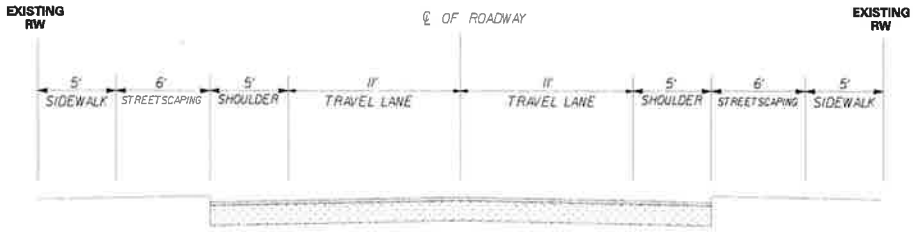

TYPICAL PROPOSED ROADWAY SECTION
STATION ±48+00

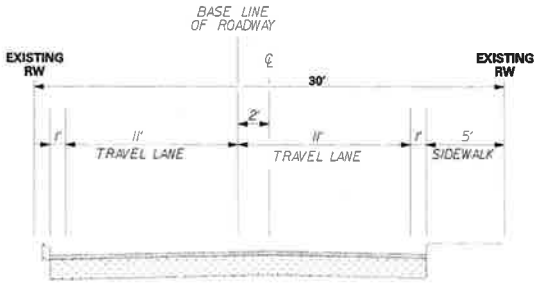

TYPICAL PROPOSED ROADWAY SECTION (WEST STREET)
STATION ±72+50

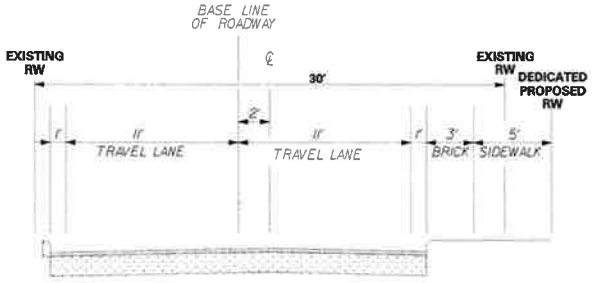

TYPICAL PROPOSED ROADWAY SECTION (WEST STREET)
STATION ±74+00

FOREST STREET AND LOOCKERMAN STREET INTERSECTION IMPROVEMENTS

EXISTING





PROPOSED

RENDERED VIEW #1
PROPOSED FOREST AND LOOCKERMAN TRIANGLE

DelDOT


A.D. Marble & Company

CENTURY ENGINEERING

FOREST STREET AND LOOCKERMAN STREET INTERSECTION IMPROVEMENTS

EXISTING



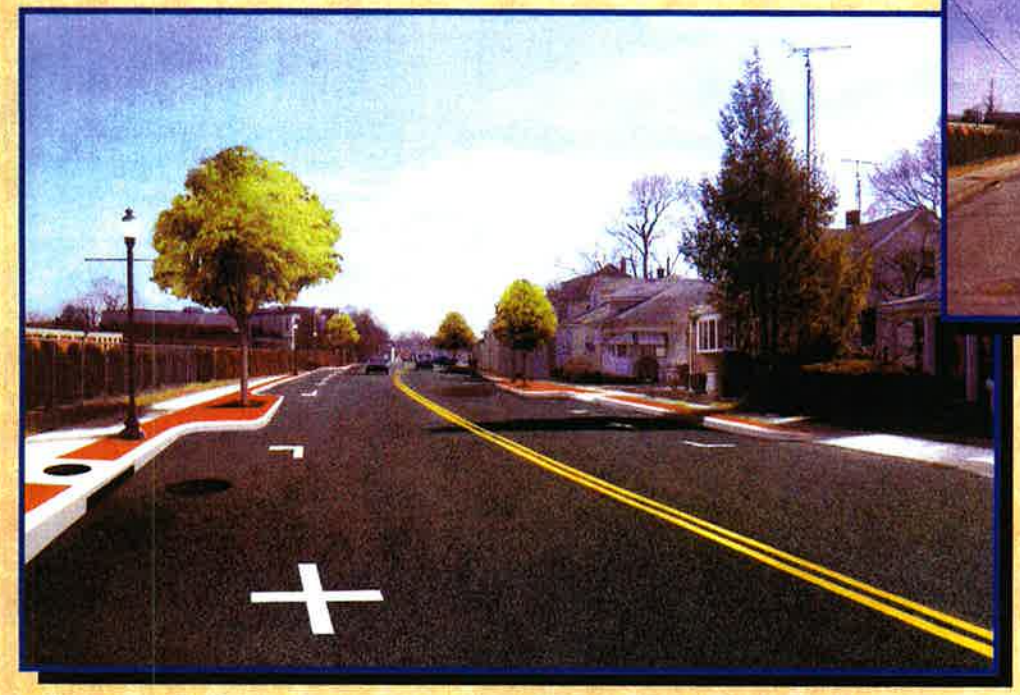

PROPOSED

RENDERED VIEW #2
PROPOSED FOREST STREET


DelDOT

A.D. Marble & Company
CENTURY ENGINEERING

FOREST STREET AND LOOCKERMAN STREET INTERSECTION IMPROVEMENTS

EXISTING



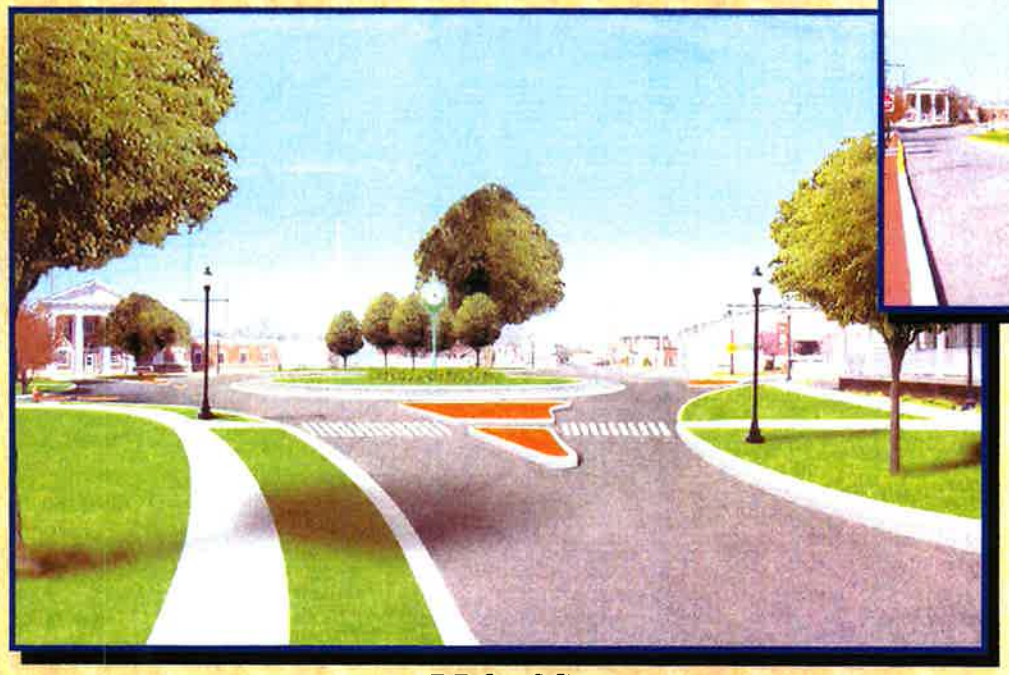

PROPOSED

RENDERED VIEW #3 PROPOSED ROUNDABOUT

DelDOT

A.D. Marble & Company
CENTURY ENGINEERING

PrimeCare Medical Transport, LLC.

P.O. Box 839
Milford, DE 19963
302-422-0900
Fax: 302-422-1082

City of Dover
RECEIVED
JUL - 9 2015

CITY MANAGER/MAYOR

PrimeCare Medical Transport, LLC.

JUNE

Total 911 ambulance runs	641
Gone on arrival/cancel	82
Transport refusals	31
Stand-by scene	02
Average response time	40 sec.
Average time to the scene	06 min. 46 sec.
Average time on scene	10 min. 12 sec.
Average time to the hospital	06 min. 40 sec.
Average daily responses	21
Average daily transports	17
Total patients transported	517