
ATTACHMENT #1
PR&CE Committee Meeting of 02/14/2011

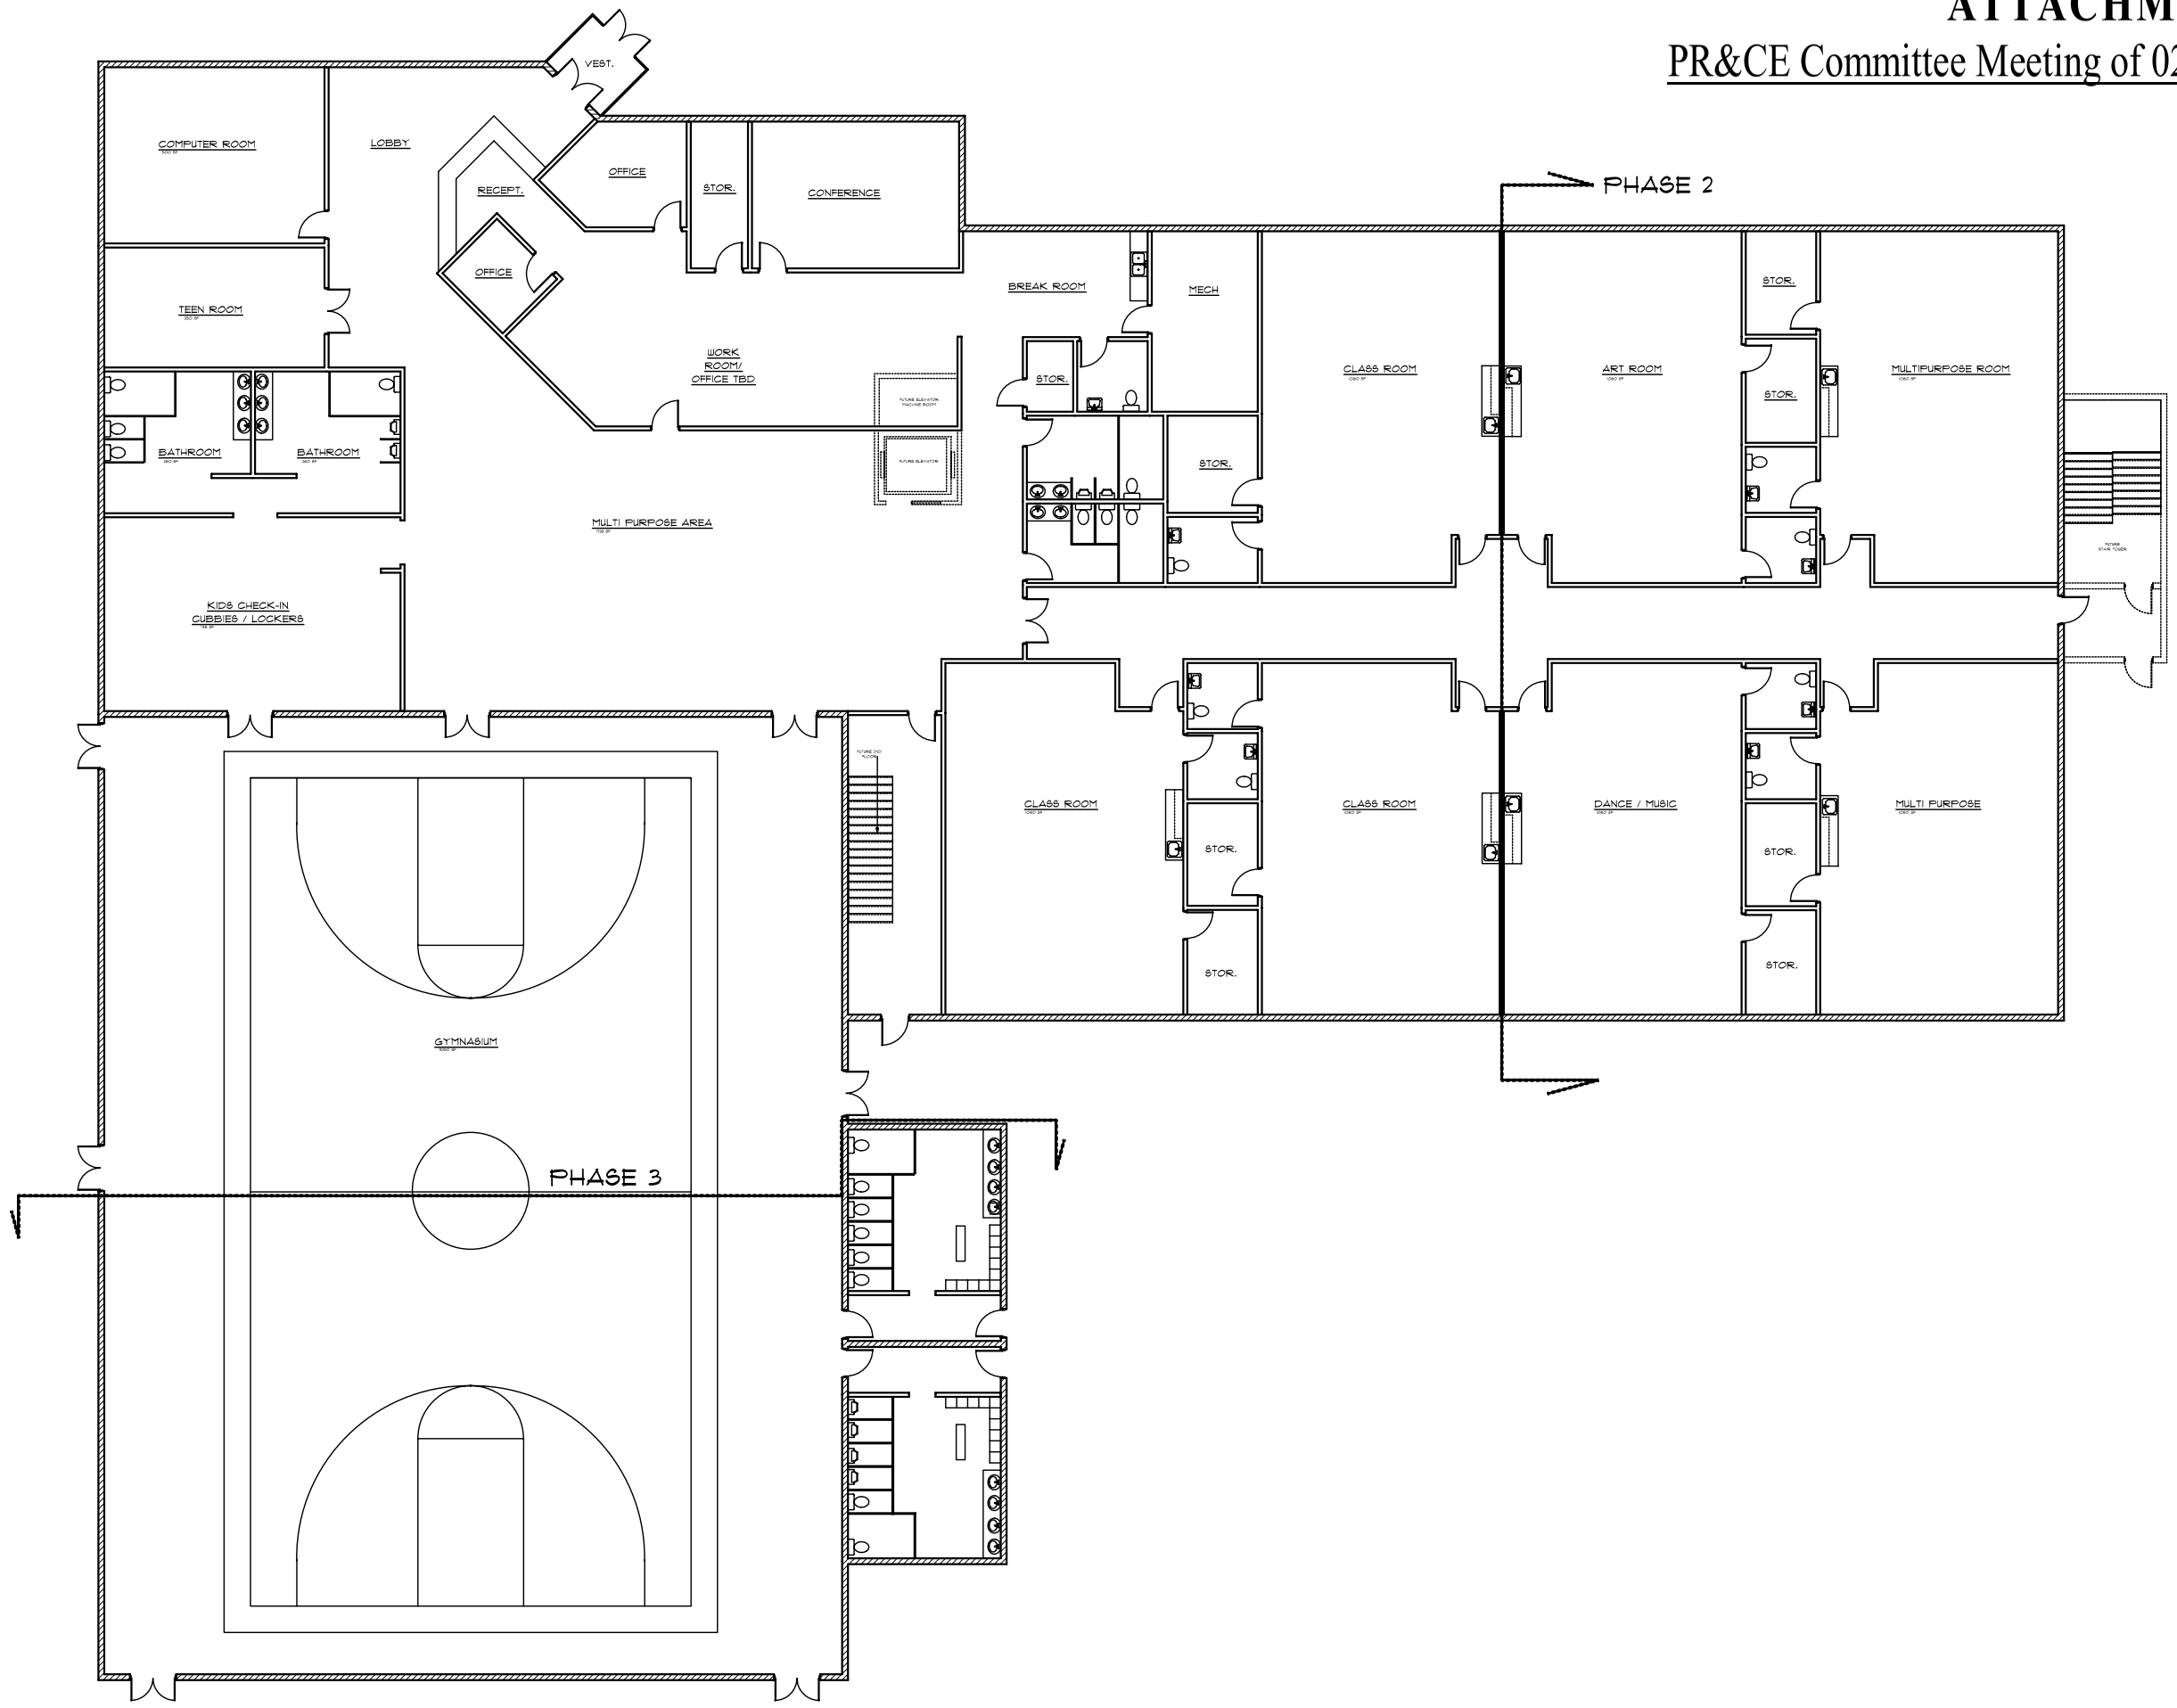

NOT TO SCALE

A1	SCHEMATIC PLAN
NOT TO SCALE	

LIGHTHOUSE CONSTRUCTION INC.
893 GOLF LINKS LANE
MAGNOLIA, DE 19962
P: 302.677.1868
F: 302.677.1868

DATE: 12.28.10
REV. 1: 01.03.11
REV. 2: 01.06.11

BOYS & GIRLS CLUB
CITY OF DOVER

PROJECT NO.

DRAWING NO.
A-1