
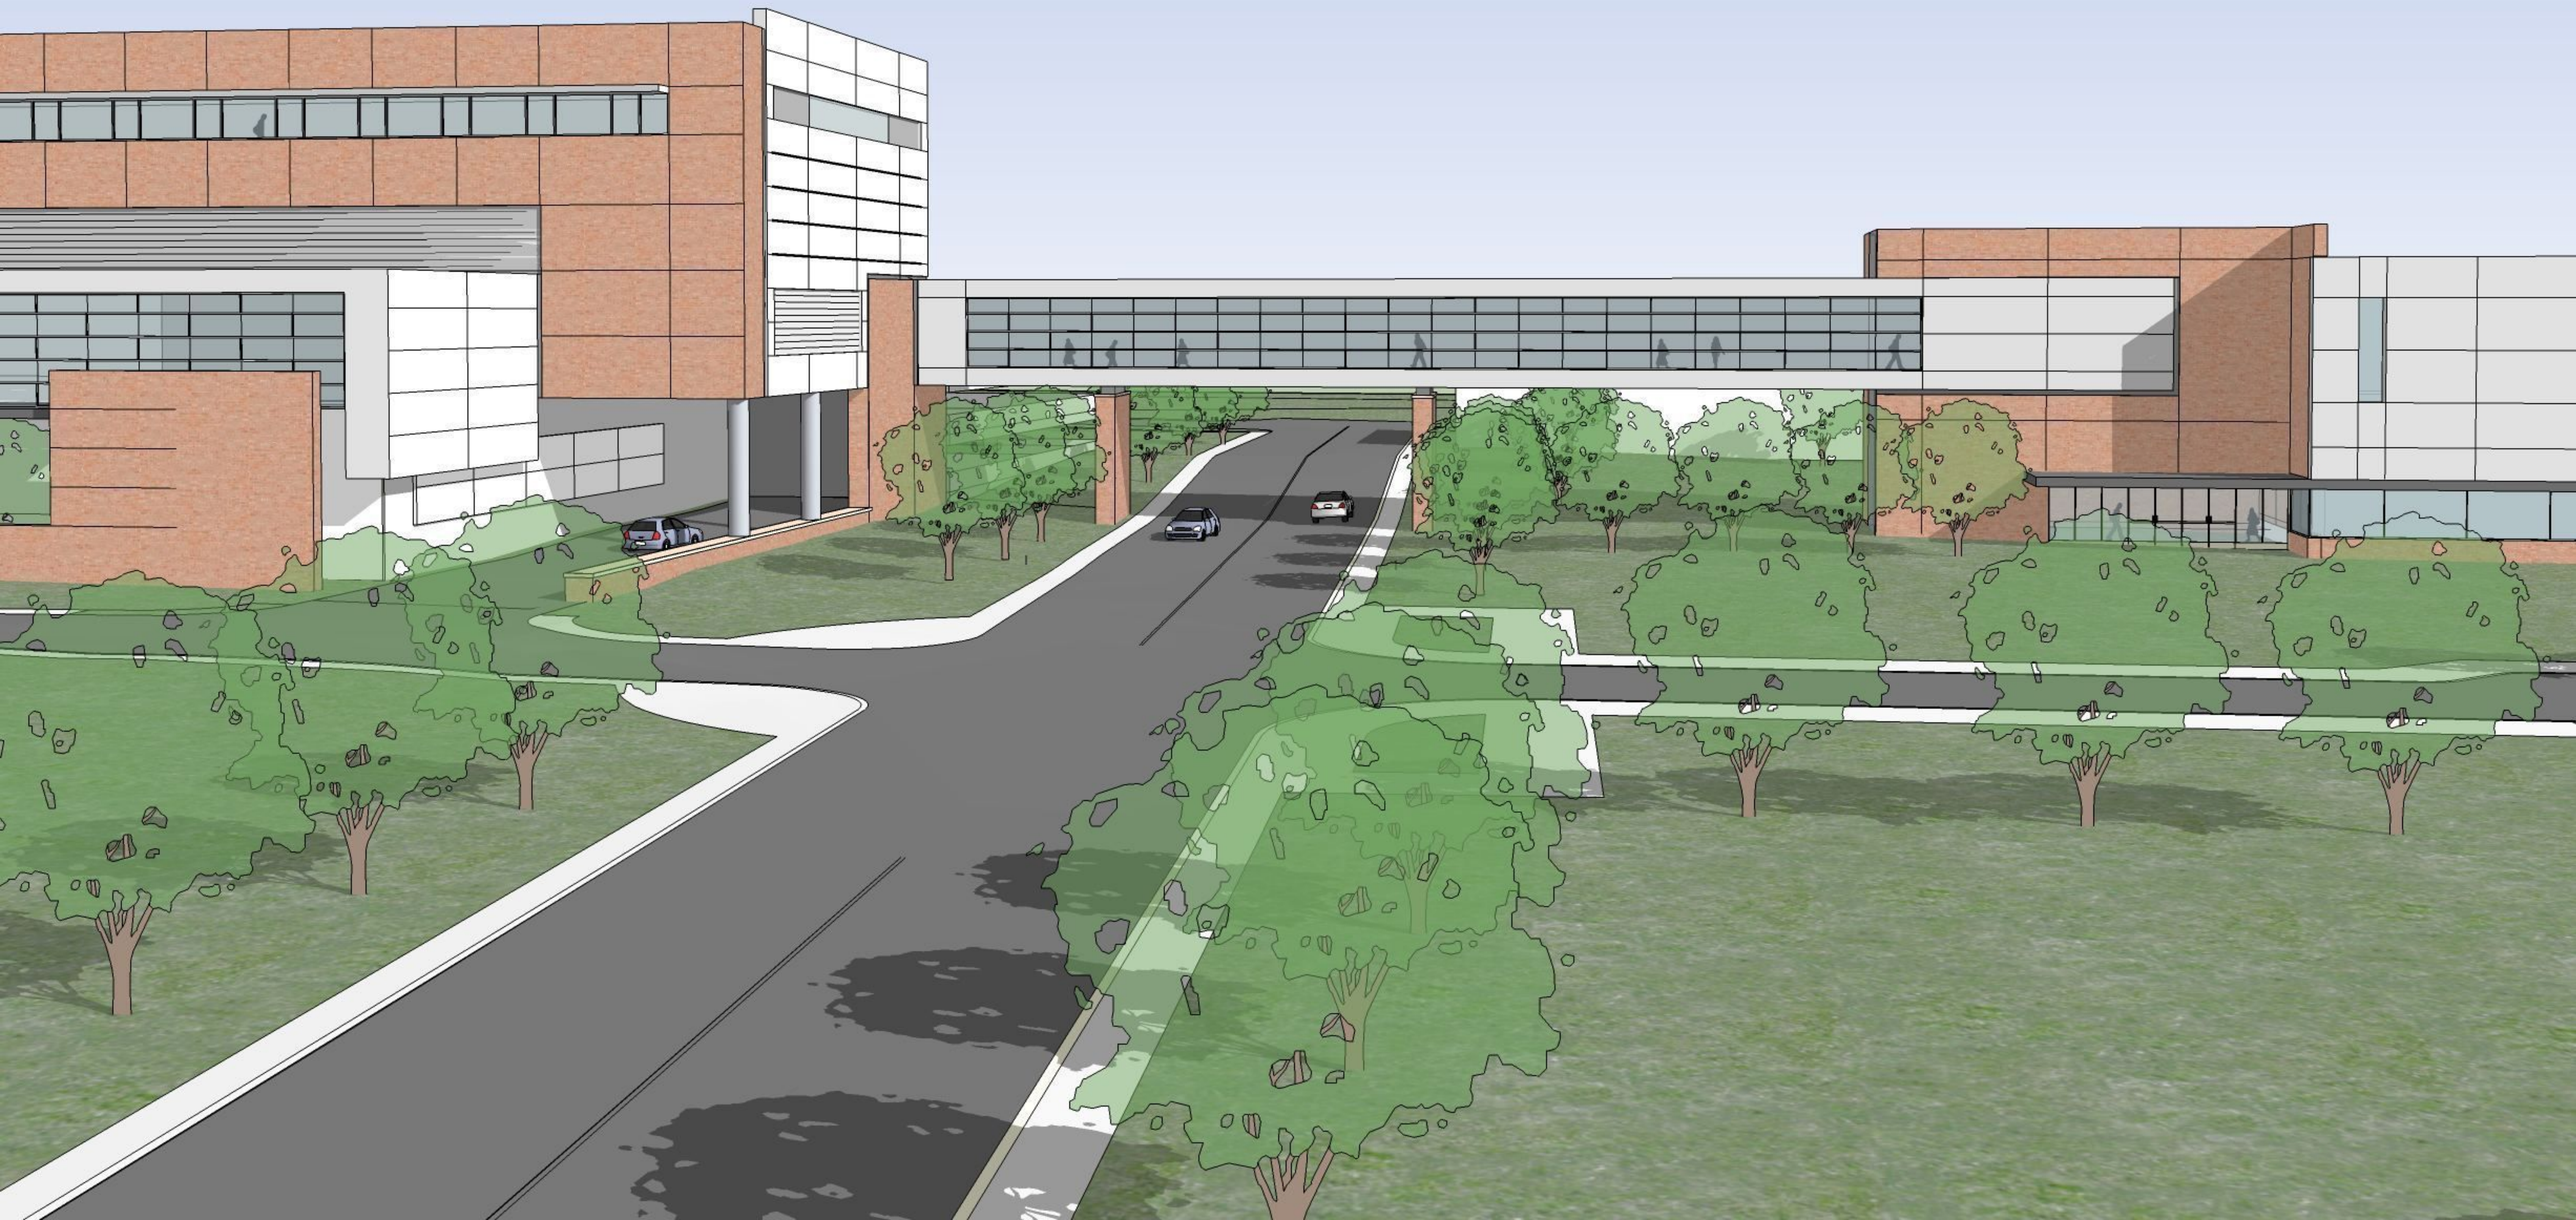


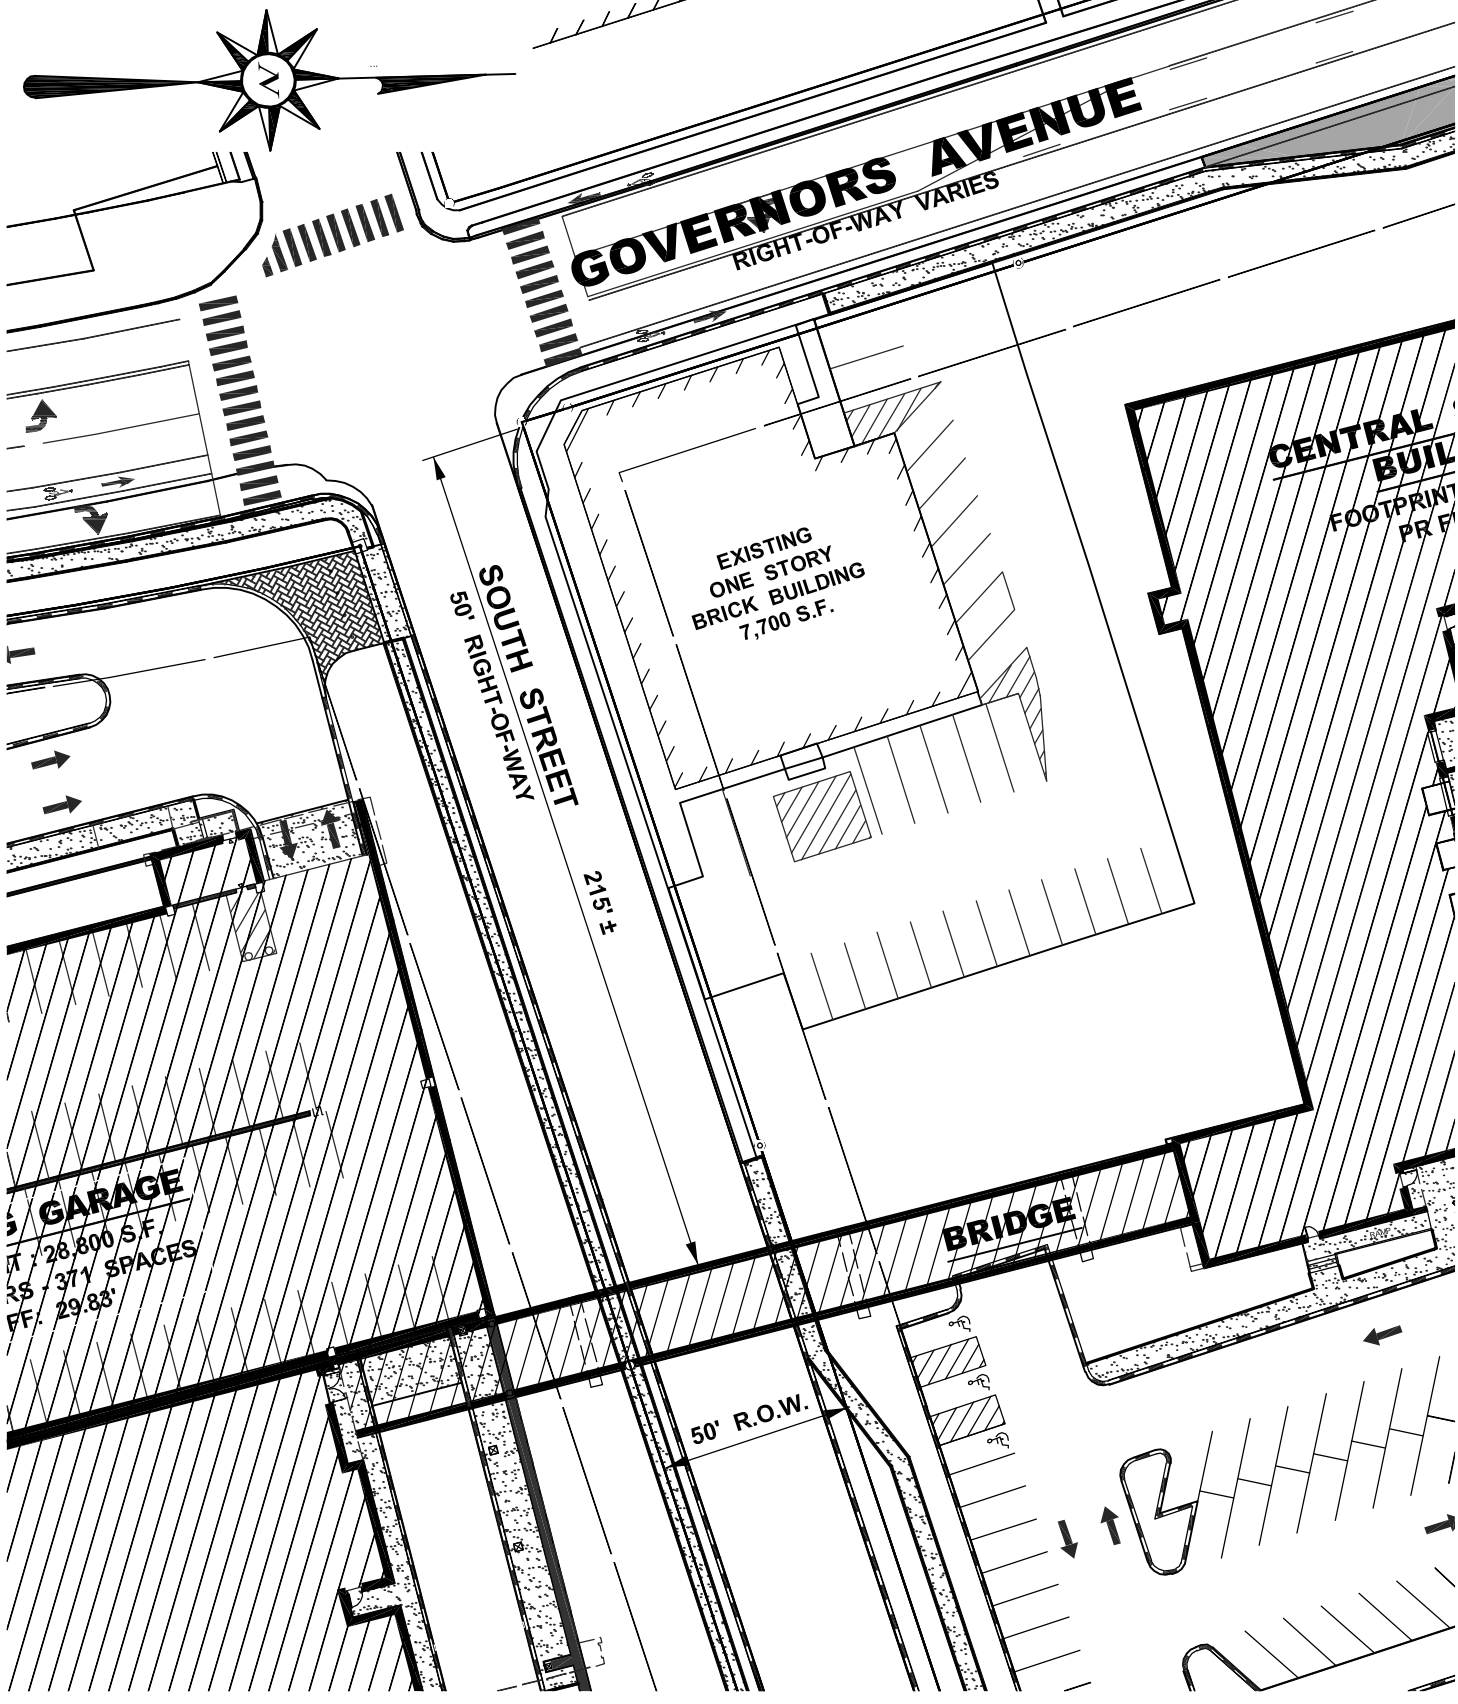

LAYER STATE : 8.5x14-Bridge-Exhibit

PROPOSED SOUTH STREET BRIDGE
BAYHEALTH MEDICAL CENTER KENT CAMPUS
CITY OF DOVER
KENT COUNTY, DELAWARE

BECKER MORGAN GROUP

ARCHITECTURE
ENGINEERING
Dover
309 S. Governors Ave.
Dover, DE 19904
Ph. 302.734.7950
Fax 302.734.7965

BMG:	2005024.03
SCALE :	1" = 50'
DATE :	7/07/08
DRAWN BY :	E.C.C.

EXHB-1

F:\AutoCAD\Projects\2005\2005024-Option E\dwg\2005024-SITE.dwg 7/7/2008 6:58:23 PM EDT