SAFETY ADVISORY AND TRANSPORTATION COMMITTEE AGENDA

JUNE 22, 2015 - 4:00 P.M.

CITY HALL COUNCIL CHAMBERS
15 LOOCKERMAN PLAZA
DOVER, DELAWARE

PUBLIC COMMENTS ARE WELCOMED ON ANY ITEM AND WILL BE PERMITTED AT APPROPRIATE TIMES. WHEN POSSIBLE, PLEASE NOTIFY THE CITY CLERK (736-7008 OR E-MAIL AT CITYCLERK@DOVER.DE.US) SHOULD YOU WISH TO BE RECOGNIZED.

AGENDA ADDITIONS/DELETIONS

1. **DISCUSSION - PROPOSED COMMITTEE TO STUDY THE BASIC LIFE SAFETY (BLS) NEEDS FOR THE CITY OF DOVER**

2. **REQUEST FOR THREE-WAY STOP AT THE INTERSECTION OF DWIGHT COURT AND GEORGE WASHINGTON DRIVE**

3. **PROPOSED 15 MPH SPEED LIMITS FOR ALLEY WAYS**

4. **DISCUSSION**
   - **A. INCREASED CRIMINAL ACTIVITY - LINCOLN PARK SUBDIVISION**
   - **B. INCREASED CRIMINAL ACTIVITY - DOVER PARK/SILVER LAKE PARK**

5. **OVERVIEW - LOOCKERMAN STREET/FOREST STREET IMPROVEMENTS (ROUNDABOUT)**

6. **DISCUSSION ITEMS PROPOSED DURING THE FY 2015/16 BUDGET REVIEW**
   - **A. COMPREHENSIVE REVIEW OF FIRE APPARATUS LIFECYCLE**
   - **B. COST RECOVERY FOR VIOLATIONS OF THE DANGEROUS BUILDING ORDINANCE (DEMOLITIONS)**

7. **UPDATE - AMBULANCE SERVICE STATISTICS**

8. **ADJOURNMENT BY 4:55 P.M.**

/TM
S:\AGENDAS-MINUTES-PACKETS-PRESENTATIONS-ATT&EXH\COMMITTEE-AGENDAS\2015\06-22-2015 SA&T.WPD

THE AGENDA ITEMS AS LISTED MAY NOT BE CONSIDERED IN SEQUENCE. THIS AGENDA IS SUBJECT TO CHANGE TO INCLUDE THE ADDITION OR THE DELETION OF ITEMS, INCLUDING EXECUTIVE SESSIONS.

From: **maudinot@hotmail.com**
To: **hosdover@msn.com**; **jhutch9595@yahoo.com**
Subject: Concerned about the speeding in the neiborhood
Date: Mon, 1 Jun 2015 19:58:17 -0400
Dear James Hosfelt and James Hutchinson,

I am emailing you gentlemen today because I am very concerned about the safety of the children and people of our neighborhood. I sent a letter to a Ms. Sharron Duca a little over 3 years ago and never got a response or any acknowledgement, and I went to our neighborhood watch meeting and mentioned my concerns as well. I've attached a copy of the letter I sent a few years ago. We have a strip of road that runs from Rt. 8 down George Washington drive to Colony Dr. that has no stops and cars speed through on a daily basis. I was looking to see if there was any way to help alleviate this issue, to possibly have speed bumps or stop signs somewhere on this road to try and slow traffic down. There are kids that I see playing up and down this road and I now have two kids of my own that I worry about. I hope to hear from you soon.

Thank you for your time,

Mari-Carmen Rupp


April 20, 2012

Dear Sharon Duca,

My name is Mari-Carmen Rupp and my family and I live on Woodrow Court. I am writing because I am concerned about the speed of cars driving through our neighborhood down George Washington Drive. It is a common occurrence for cars to drive well above the speed limit and it is just a matter of time before a child is stuck. There are no stop signs between the intersection of (R.t 8 and George Washington Dr.) through the intersection of (Colony Dr. and George Washington Dr.) There are many children that play down this path and with the cars that speed through here, this is becoming a very dangerous road. I would like to make a recommendation of putting a three way stop at the intersection of Dwight Court and George Washington Dr. to help reduce the speed of traffic coming from Rt. 8 and Colony Dr.

Thank you,

Mari-Carmen Rupp

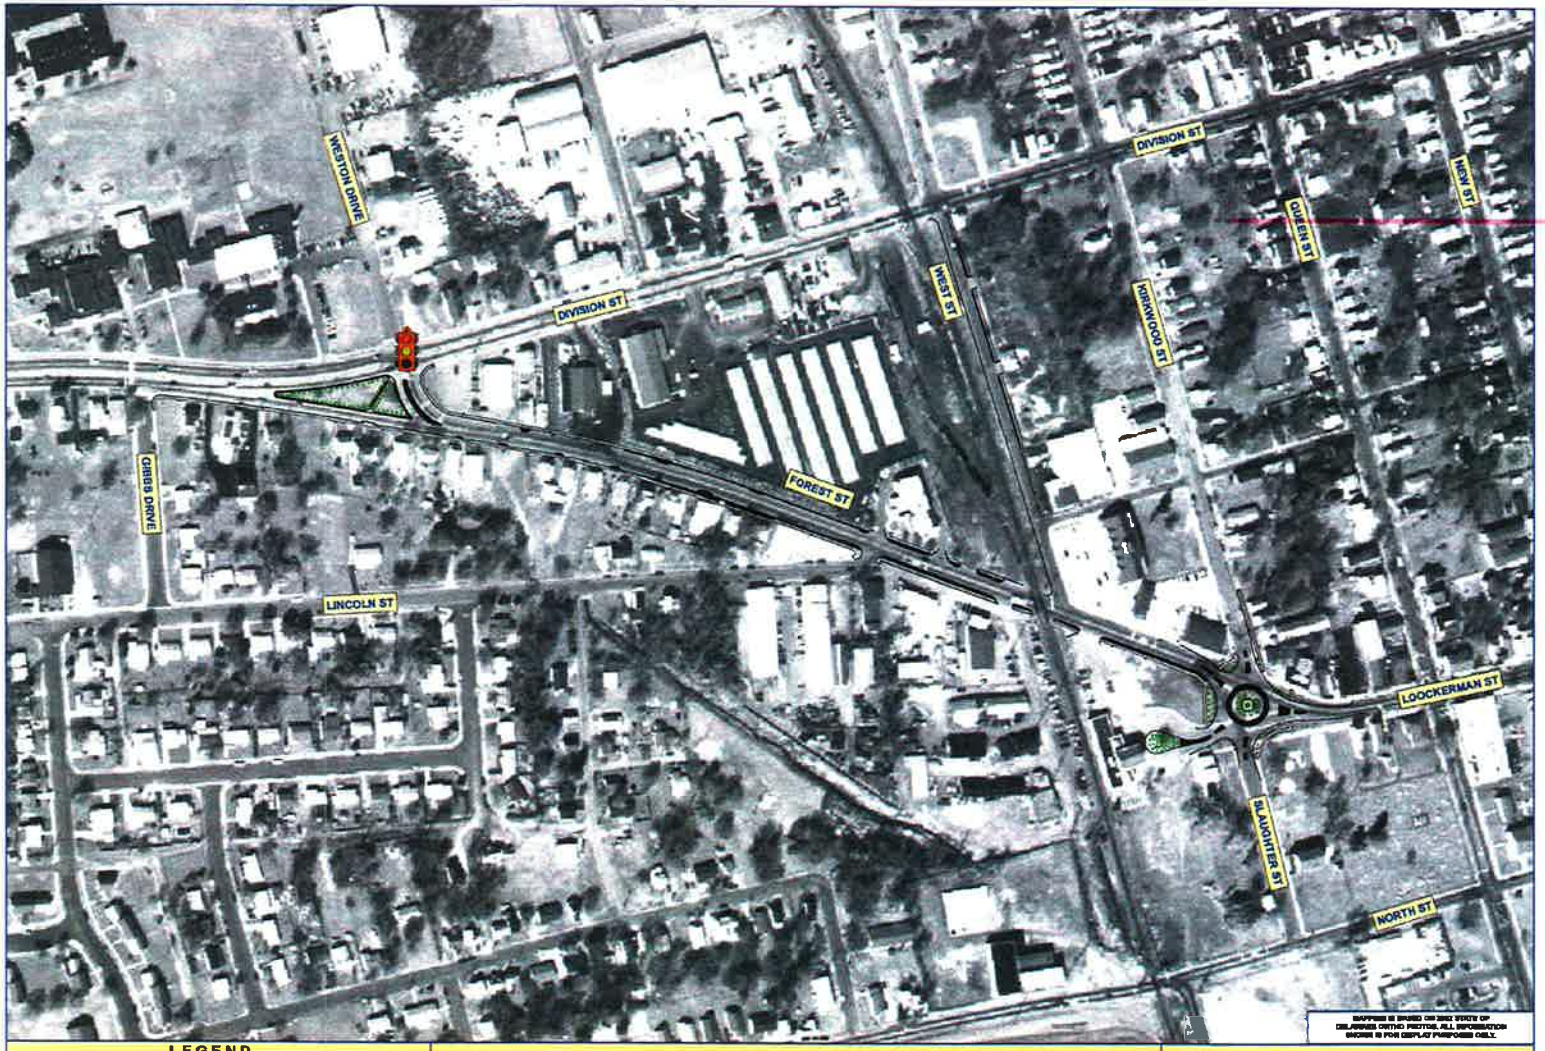
WESTON DRIVE
DIVISION ST
WEST ST
KIRKWOOD ST
QUEEN ST
MEW ST
GIBBS DRIVE
FOREST ST
LINCOLN ST
LOOCKERMAN ST
SLAUGHTER ST
NORTH ST
LEGEND
PROPOSED STREETSCAPING AREA
PROPOSED STREETSCAPING AREA
PROPOSED CONCRETE / SIDEWALK
PROPOSED TRAFFIC SIGNAL
PROPOSED LIGHT POLES
PROPOSED CLOCK
LOOCKERMAN AND FOREST STREET
INTERSECTION IMPROVEMENTS
PROPOSED IMPROVEMENTS
CENTURY ENGINEERING
DelDOT
N
0 50 100 FT
APRIL 2006

SURVEY PLANS


0 30 60

N

CONTRACT	COUNTY	FAP NO.	SHEET NO.	TOTAL SHTS.
23-042-01	KENT	SEE TITLE SHEET	9	18

LOOCKERMAN STREET & FOREST STREET INTERSECTION IMPROVEMENTS

REVISIONS

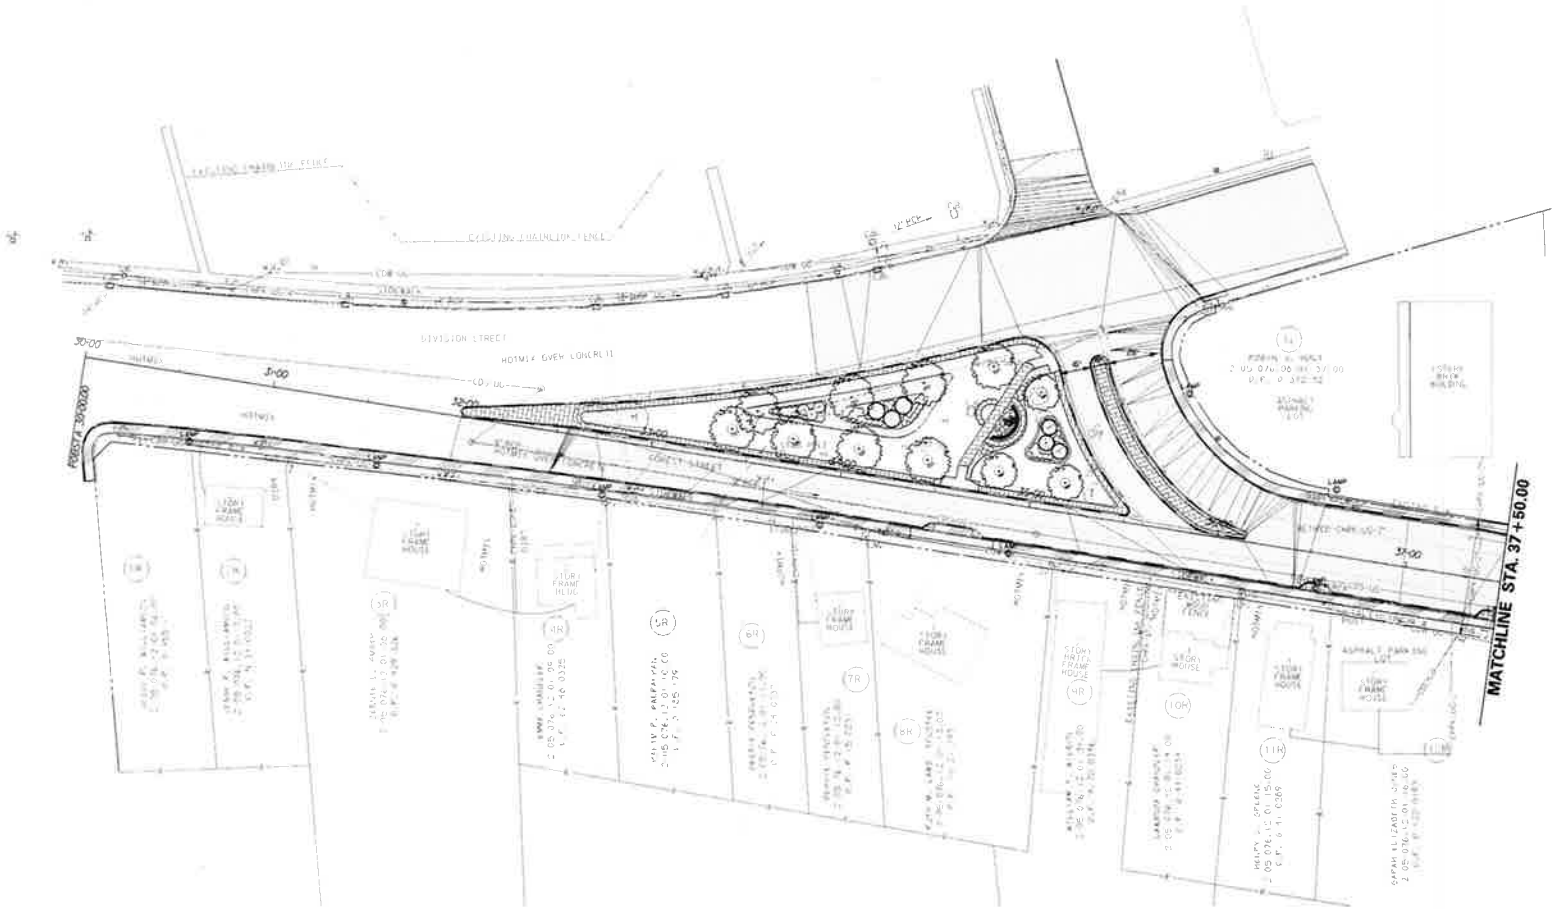


SURVEY PLANS

0 30 60

CONTRACT	COUNTY	PLAN NO.	SHEET NO.	TOTAL SHTS.
23-042-01	KENT	SEE TITLE SHEET	10	18

LOOCKERMAN STREET & FOREST STREET INTERSECTION IMPROVEMENTS

REVISIONS

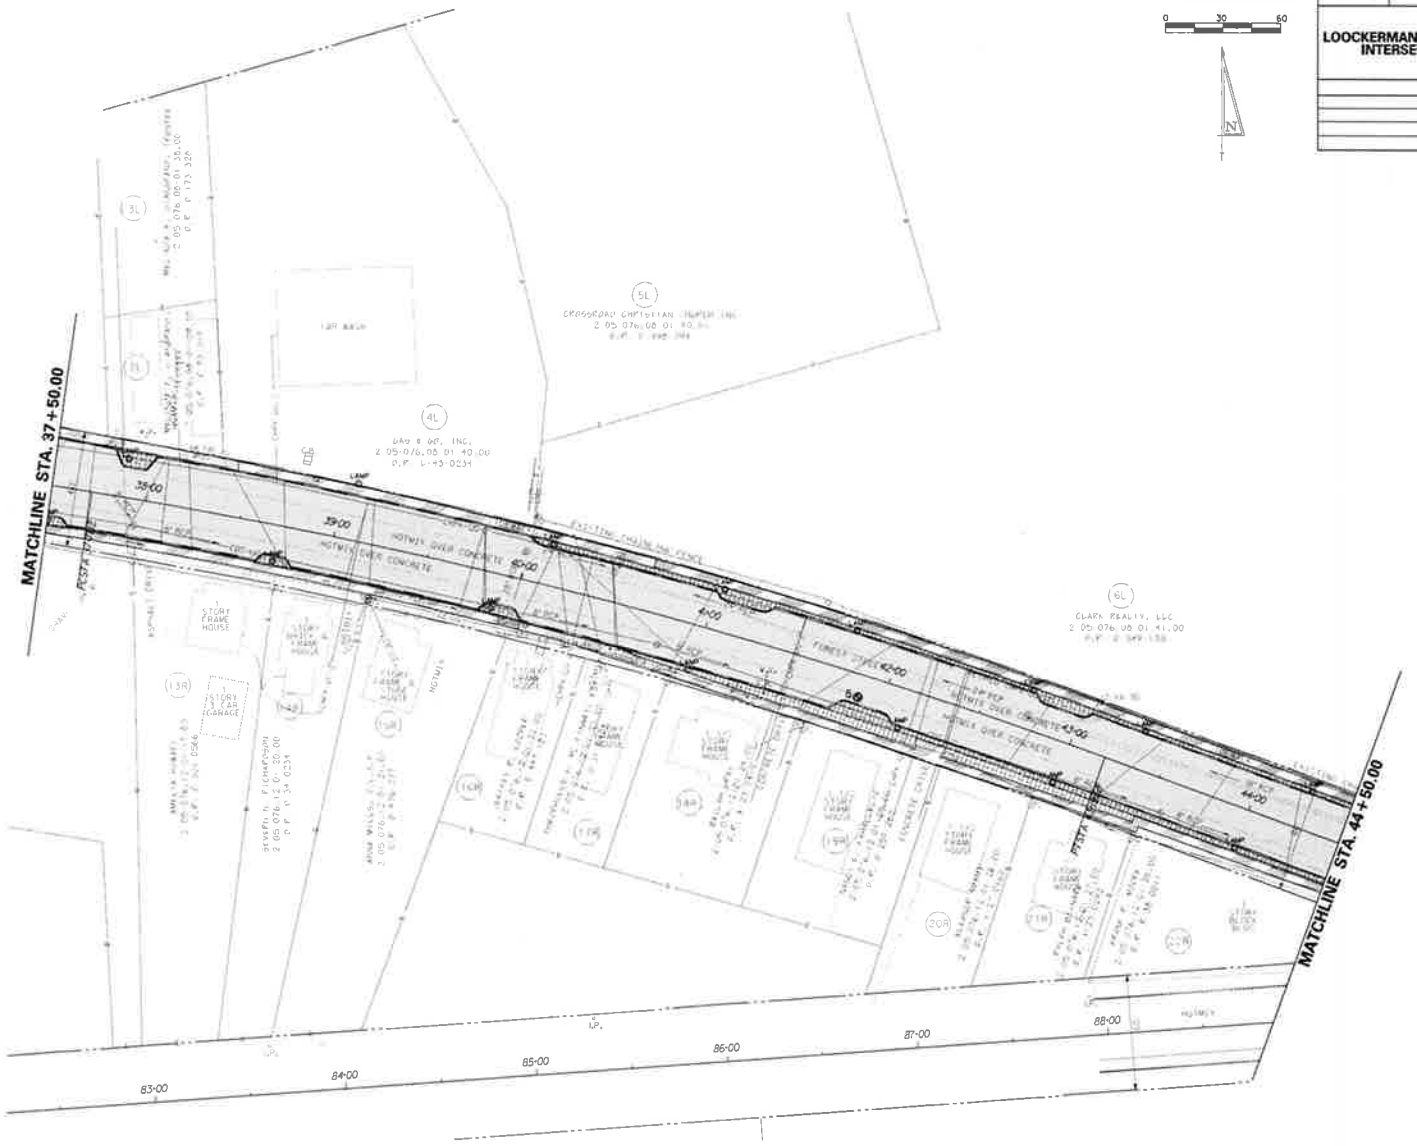


SURVEY PLANS


0 30 60

CONTRACT	COUNTY	FAP NO.	SHEET NO.	TOTAL SHTS.
23-042-01	KENT	SEE TITLE SHEET	9	18

LOOCKERMAN STREET & FOREST STREET INTERSECTION IMPROVEMENTS

REVISIONS	

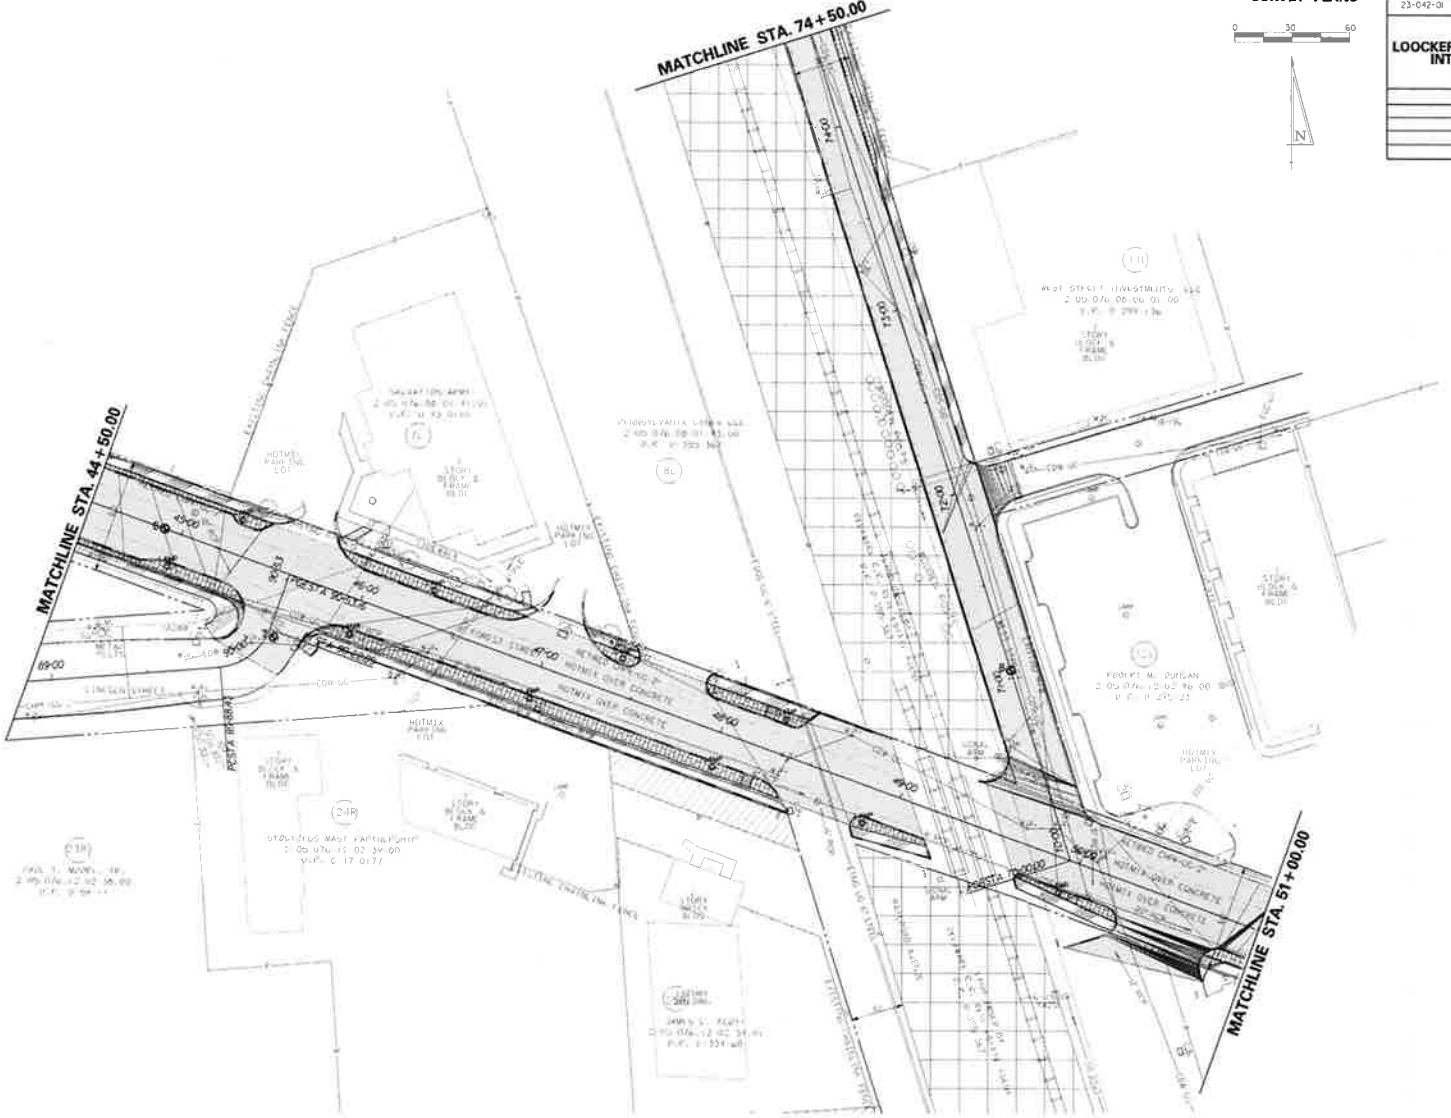

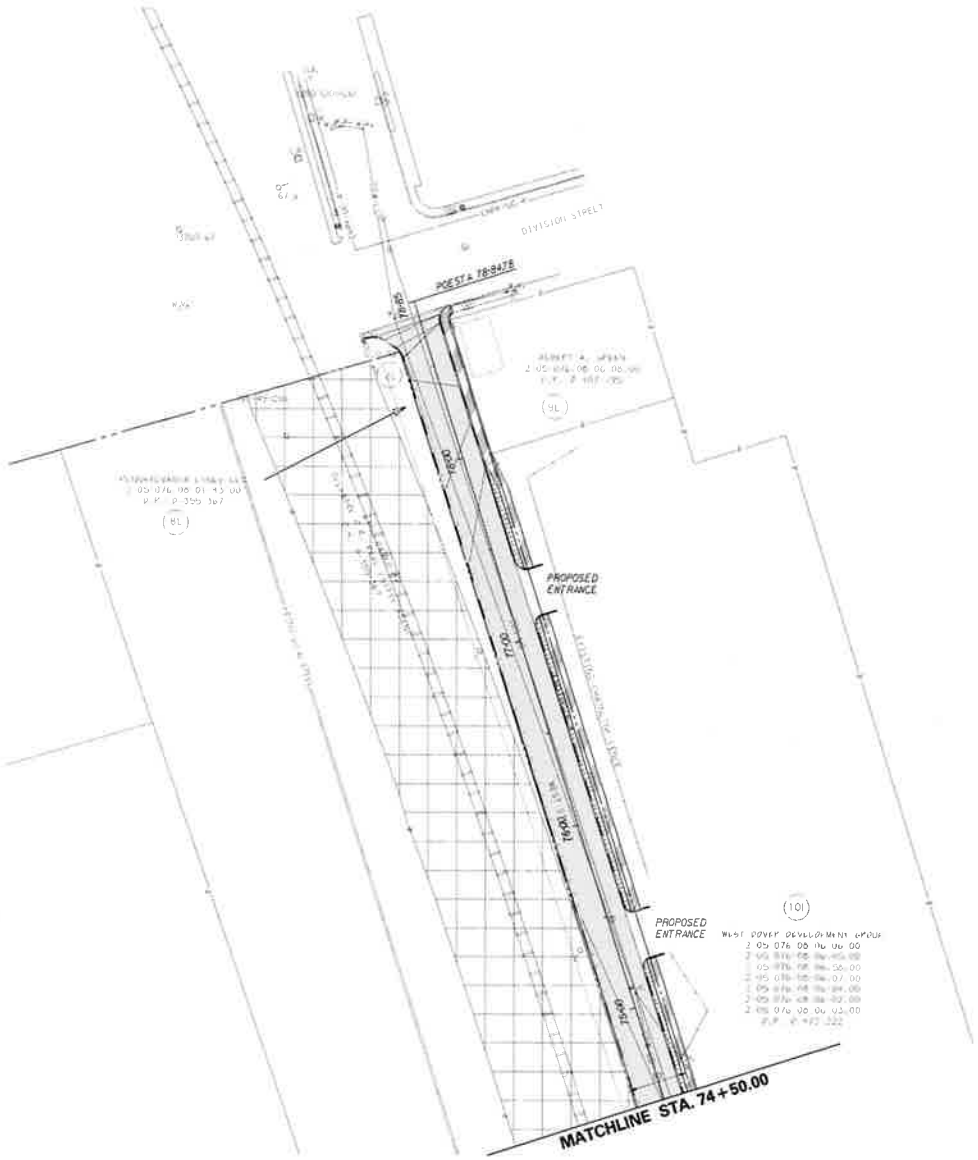

SURVEY PLANS


0 30 60

N

CONTRACT	COUNTY	F.A.P. NO.	SHEET NO.	TOTAL SHTS.
23-042-01	KENT	SEE TITLE SHEET	12	18

LOOCKERMAN STREET & FOREST STREET INTERSECTION IMPROVEMENTS

REVISIONS	

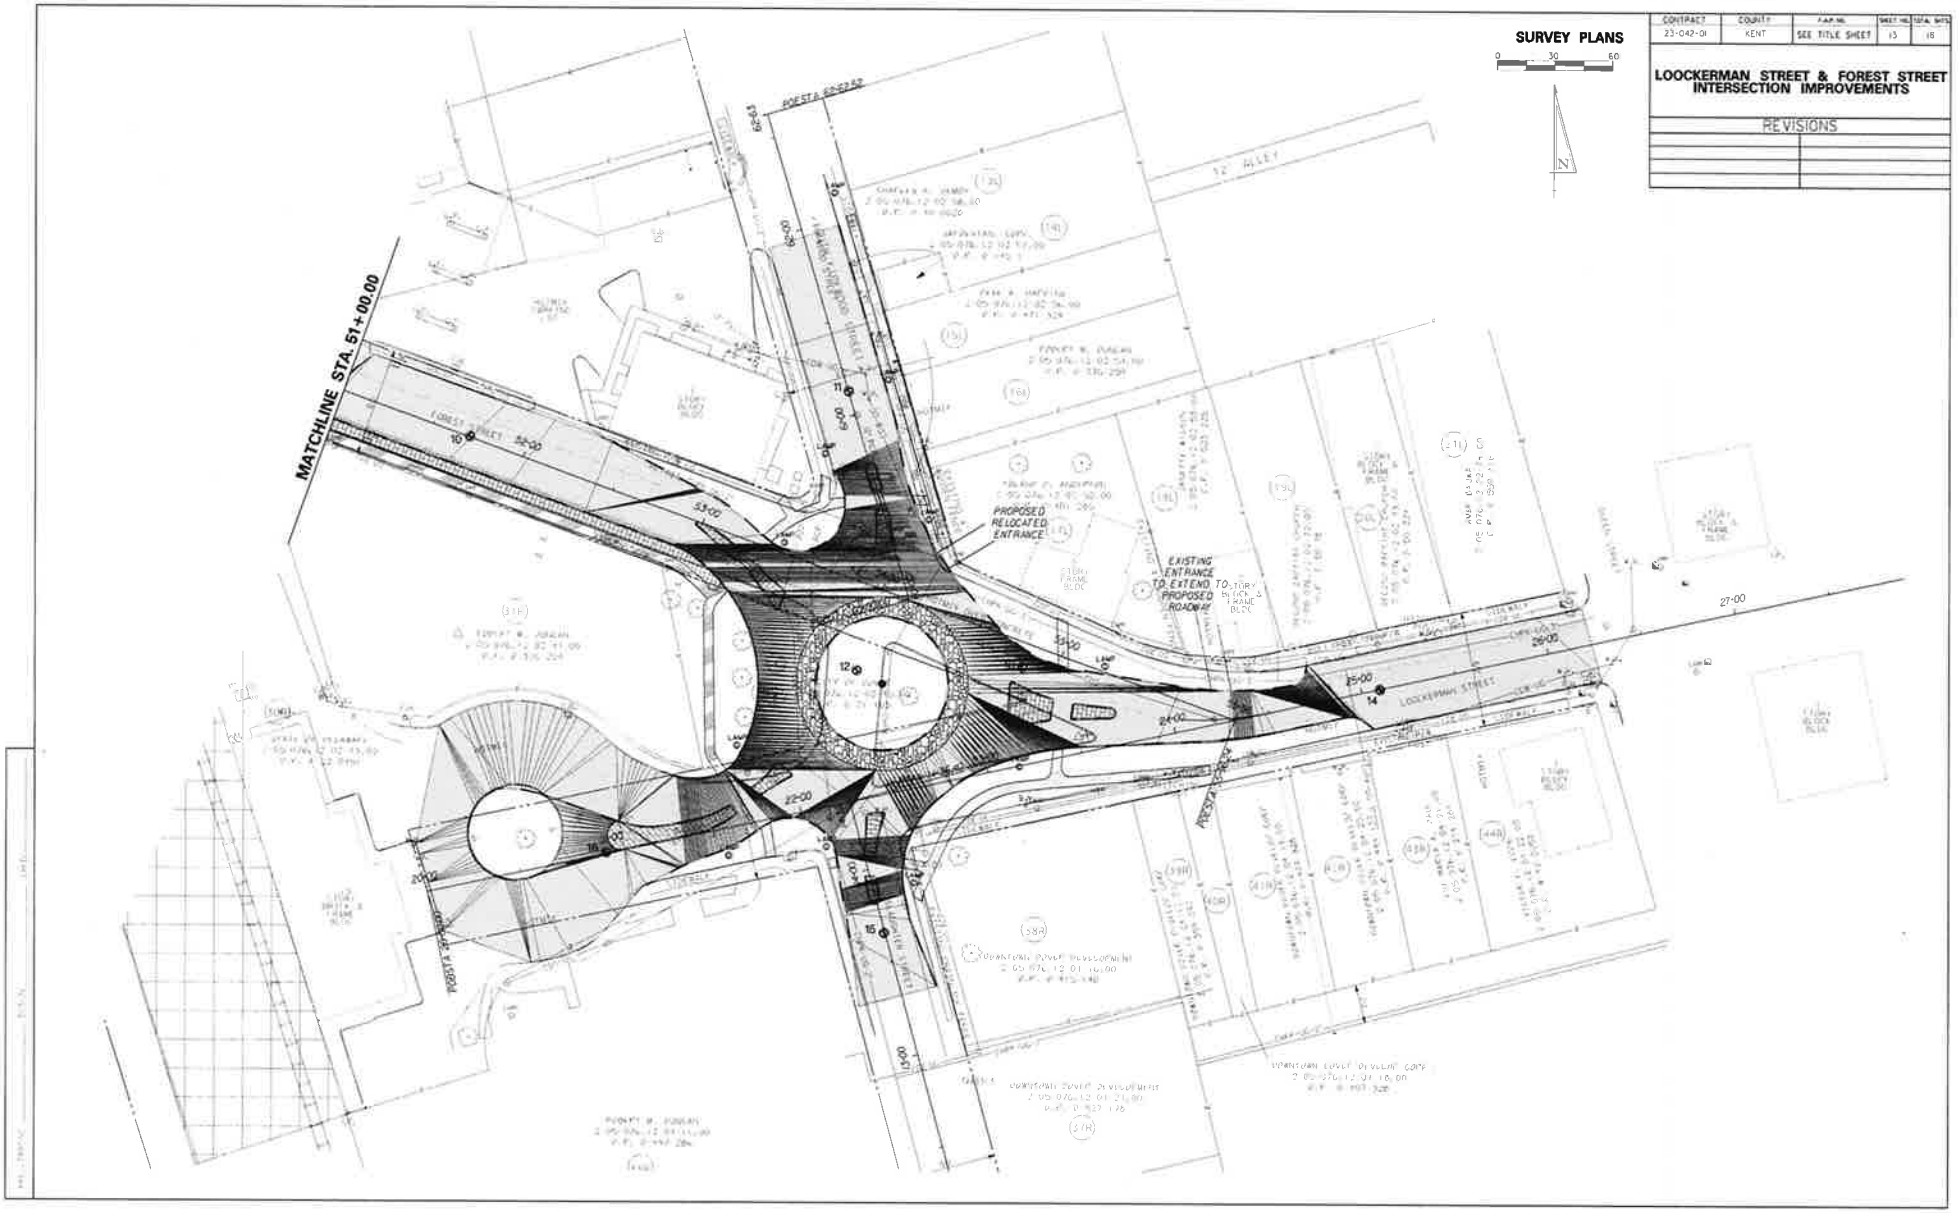

CONTRACT	COUNTY	FAP NO.	SHEET NO.	TOTAL SHTS.
23-042-01	KENT	SEE TITLE SHEET	13	18

LOOCKERMAN STREET & FOREST STREET INTERSECTION IMPROVEMENTS


REVISIONS

TYPICAL SECTIONS
NOT TO SCALE


CONTRACT	COUNTY	FAP NO.	SHEET NO.	TOTAL SHTS.
23-042-01	KENT	SEE TITLE SHEET	6	18

LOOCKERMAN STREET & FOREST STREET INTERSECTION IMPROVEMENTS


REVISIONS

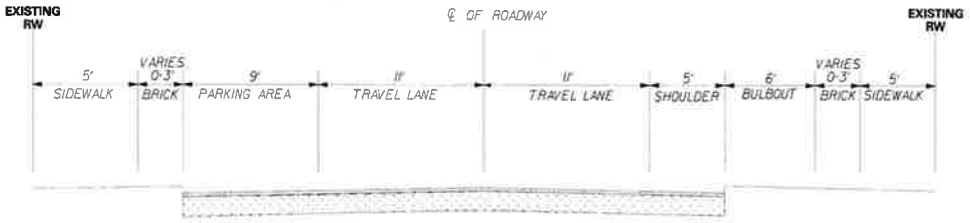

TYPICAL PROPOSED ROADWAY SECTION
STATION ±42+00

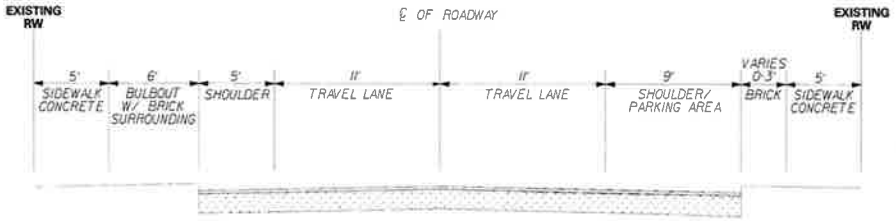

TYPICAL PROPOSED ROADWAY SECTION
STATION ±41+00
STATION ±43+50

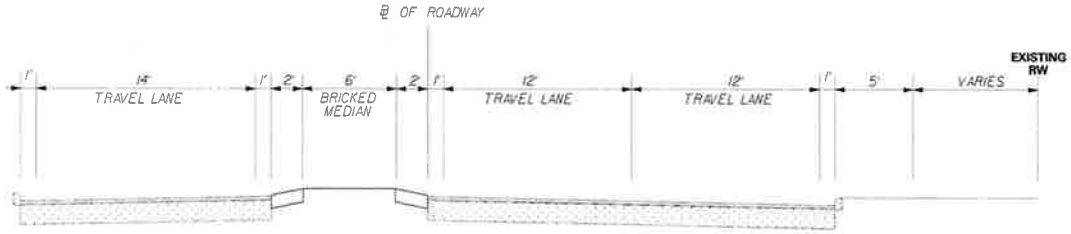


TYPICAL PROPOSED ISLAND SECTION
STATION ±36+00

TYPICAL SECTIONS
NOT TO SCALE


CONTRACT	COUNTY	F.A.P. NO.	SHEET NO.	TOTAL SHTS.
23-042-01	KENT	SEE TITLE SHEET	7	18

LOOCKERMAN STREET & FOREST STREET INTERSECTION IMPROVEMENTS


REVISIONS

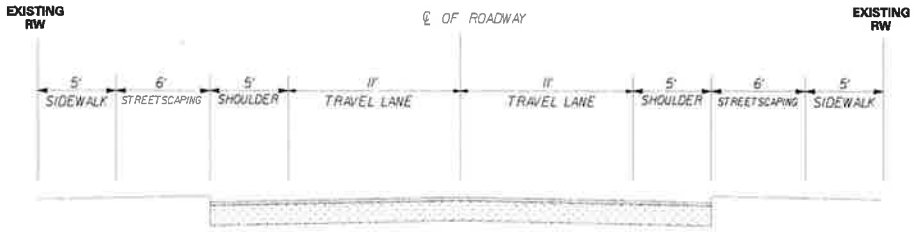

TYPICAL PROPOSED ROADWAY SECTION
STATION ±48+00

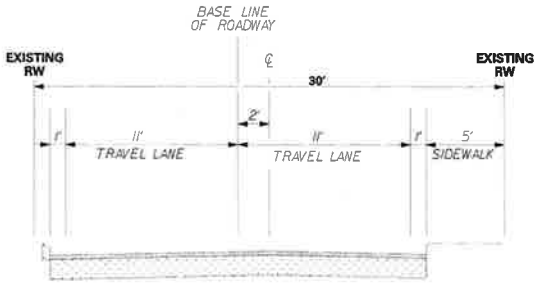

TYPICAL PROPOSED ROADWAY SECTION (WEST STREET)
STATION ±72+50

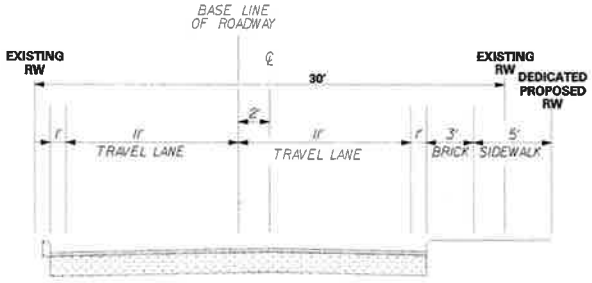

TYPICAL PROPOSED ROADWAY SECTION (WEST STREET)
STATION ±74+00

FOREST STREET AND LOOCKERMAN STREET INTERSECTION IMPROVEMENTS

EXISTING





PROPOSED

RENDERED VIEW #1
PROPOSED FOREST AND LOOCKERMAN TRIANGLE

DelDOT


A.D. Marble & Company

CENTURY ENGINEERING

FOREST STREET AND LOOCKERMAN STREET INTERSECTION IMPROVEMENTS

EXISTING



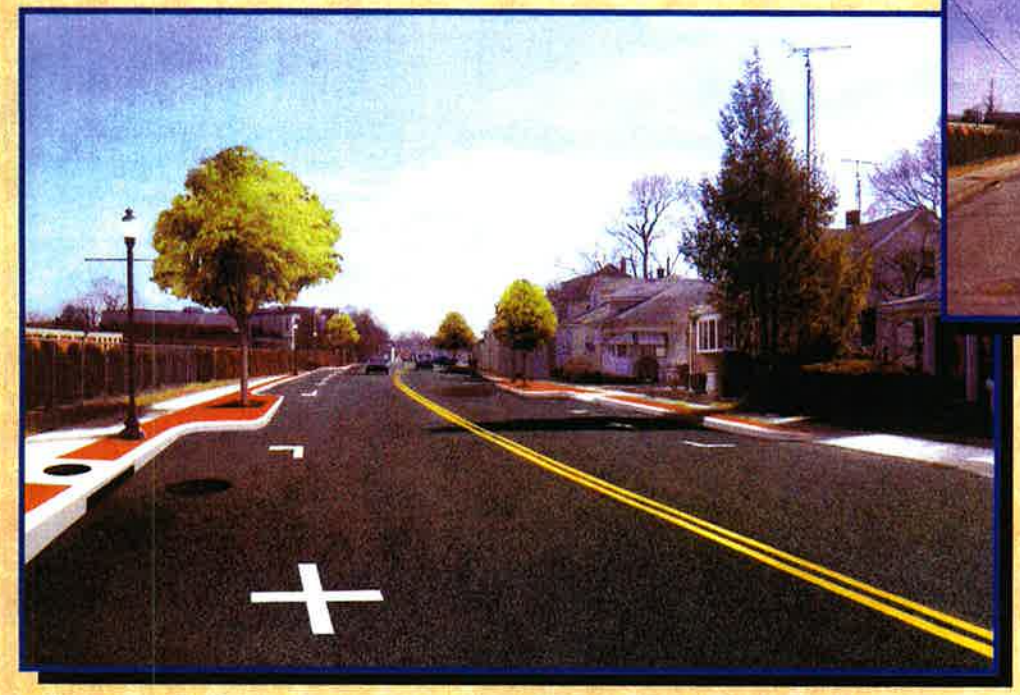

PROPOSED

RENDERED VIEW #2
PROPOSED FOREST STREET


DelDOT

A.D. Marble & Company
CENTURY ENGINEERING

FOREST STREET AND LOOCKERMAN STREET INTERSECTION IMPROVEMENTS

EXISTING



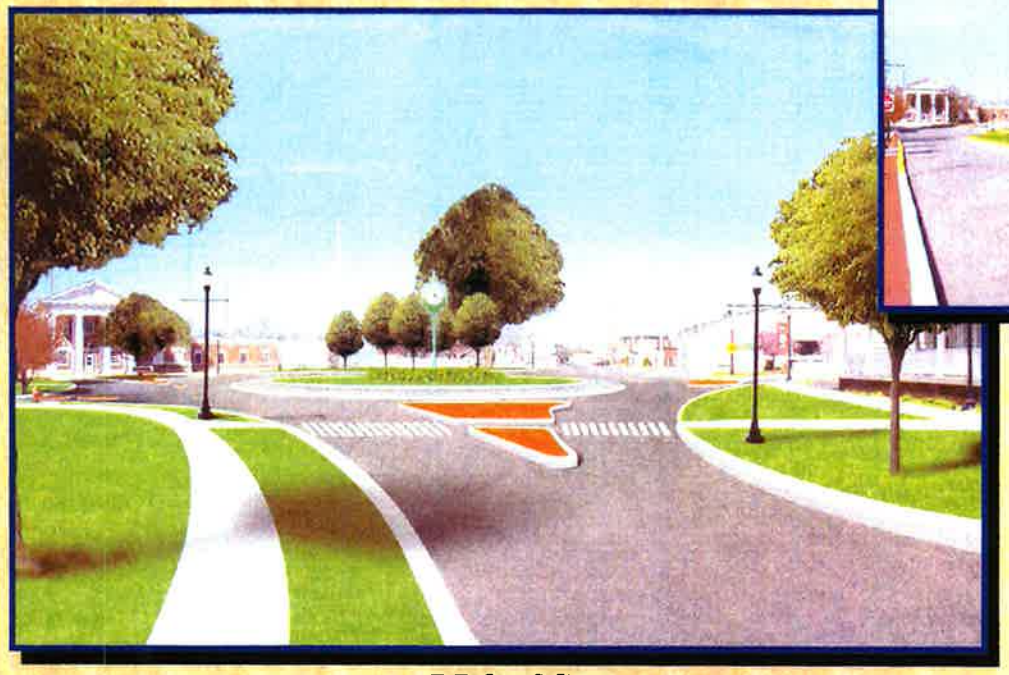

PROPOSED

RENDERED VIEW #3 PROPOSED ROUNDABOUT

DelDOT

A.D. Marble & Company
CENTURY ENGINEERING

PrimeCare Medical Transport, LLC.

P.O. Box 839
Milford, DE 19963
302-422-0900
Fax: 302-422-1082

PrimeCare Medical Transport, LLC.

JANUARY 2015

Total 911 ambulance runs	638
Gone on arrival/cancel	73
Transport refusals	29
Stand-by scene	6
Average response time	44 sec.
Average time to the scene	06 min. 35 sec.
Average time on scene	10 min. 32 sec.
Average time to the hospital	06 min. 59 sec.
Average daily responses	21
Average daily transports	17
Total patients transported	524

PrimeCare Medical Transport, LLC.

P.O. Box 839
Milford, DE 19963
302-422-0900
Fax: 302-422-1082

PrimeCare Medical Transport, LLC.

FEBRUARY

Total 911 ambulance runs	610
Gone on arrival/cancel	62
Transport refusals	17
Stand-by scene	06
Average response time	46 sec.
Average time to the scene	08 min. 05 sec.
Average time on scene	10 min. 16 sec.
Average time to the hospital	07 min. 32 sec.
Average daily responses	22
Average daily transports	18
Total patients transported	515

PrimeCare Medical Transport, LLC.

P.O. Box 839
Milford, DE 19963
302-422-0900
Fax: 302-422-1082

PrimeCare Medical Transport, LLC.

MARCH

Total 911 ambulance runs	595
Gone on arrival/cancel	68
Transport refusals	30
Stand-by scene	04
Average response time	47 sec.
Average time to the scene	06 min. 47 sec.
Average time on scene	10 min. 31 sec.
Average time to the hospital	07 min. 16 sec.
Average daily responses	19
Average daily transports	16
Total patients transported	482

PrimeCare Medical Transport, LLC.

P.O. Box 839
Milford, DE 19963
302-422-0900
Fax: 302-422-1082

PrimeCare Medical Transport, LLC.

APRIL

Total 911 ambulance runs	617
Gone on arrival/cancel	78
Transport refusals	21
Stand-by scene	04
Average response time	35 sec.
Average time to the scene	05 min. 51 sec.
Average time on scene	10 min. 53 sec.
Average time to the hospital	07 min. 07 sec.
Average daily responses	21
Average daily transports	17
Total patients transported	509

PrimeCare Medical Transport, LLC.

[redacted]

P.O. Box 839
Milford, DE 19963
302-422-0900
Fax: 302-422-1082

PrimeCare Medical Transport, LLC.

MAY

Total 911 ambulance runs	638
Gone on arrival/cancel	81
Transport refusals	26
Stand-by scene	06
Average response time	38 sec.
Average time to the scene	06 min. 37 sec.
Average time on scene	09 min. 50 sec.
Average time to the hospital	06 min. 34 sec.
Average daily responses	21
Average daily transports	17
Total patients transported	519